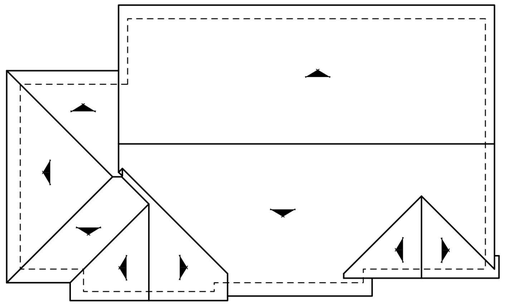

scale: 1/8"=1'

roofPLAN (all pitches 4:12 u.n.o.)

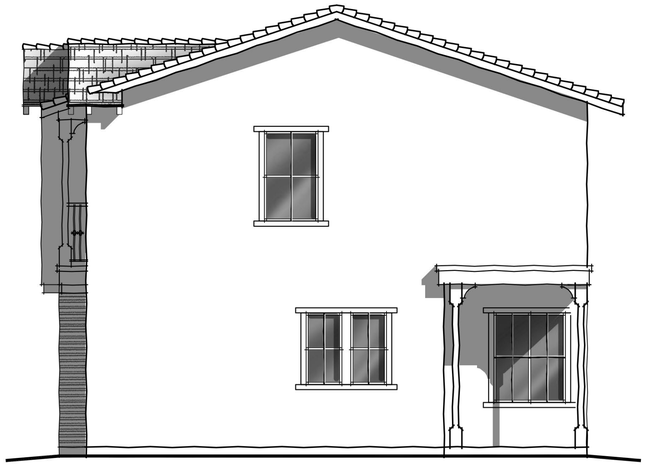

scale: 1/4"=1'

rightELEVATION

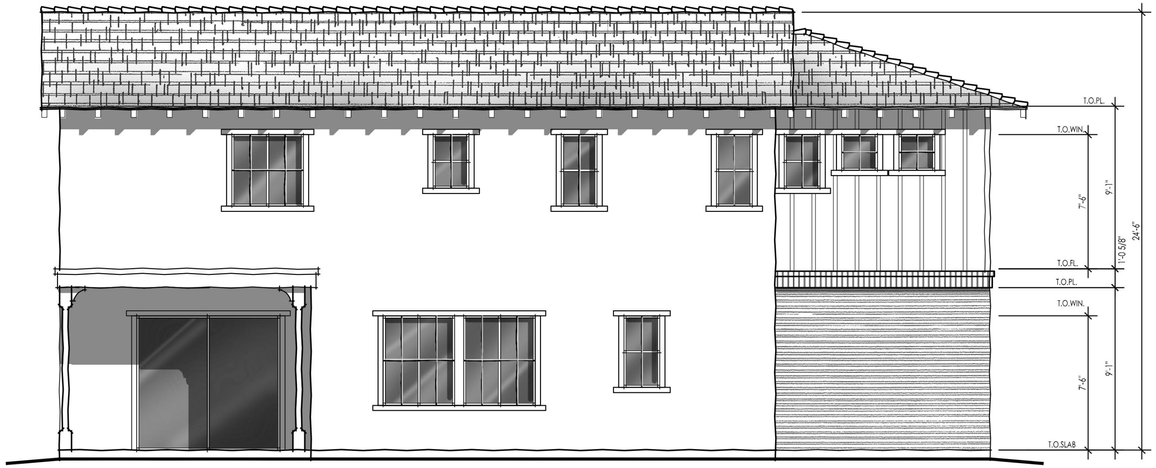

scale: 1/4"=1'

rearELEVATION

scale: 1/4"=1'

leftELEVATION

courtyards | planFOUR

CONCEPT ELEVATIONS | MONTEREY

McKinley Village

the new home company

woodley**architectural**group,inc
::colorado:: 9137 s ridgeline blvd. suite 120 / highlands ranch, co 80129 / 303 683.7231 / 303 683.2922 (fax)
::california:: 2943 pullman st. suite A / santa ana, ca 92705 / 949 553.8919 / 949 553.8909

01 • 17 • 2014

these drawings are intended for design development and preliminary studies only and are not to be used for any other purpose, such as final plotting or final engineering.
© copyright Woodley Architectural Group, Inc. these drawings may not be used or duplicated without the expressed written permission of Woodley Architectural Group, Inc.

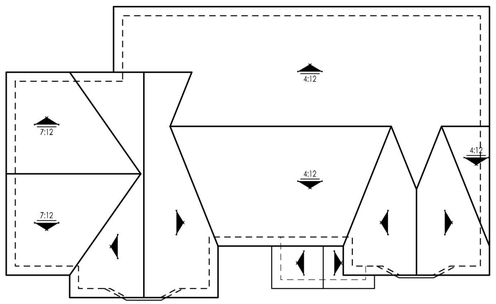

scale: 1/8"=1'

roofPLAN (all pitches 10:12 u.n.o.)

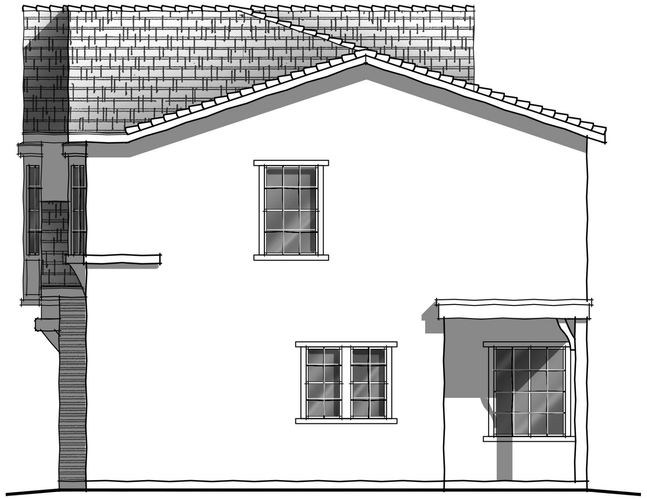

scale: 1/4"=1'

rightELEVATION

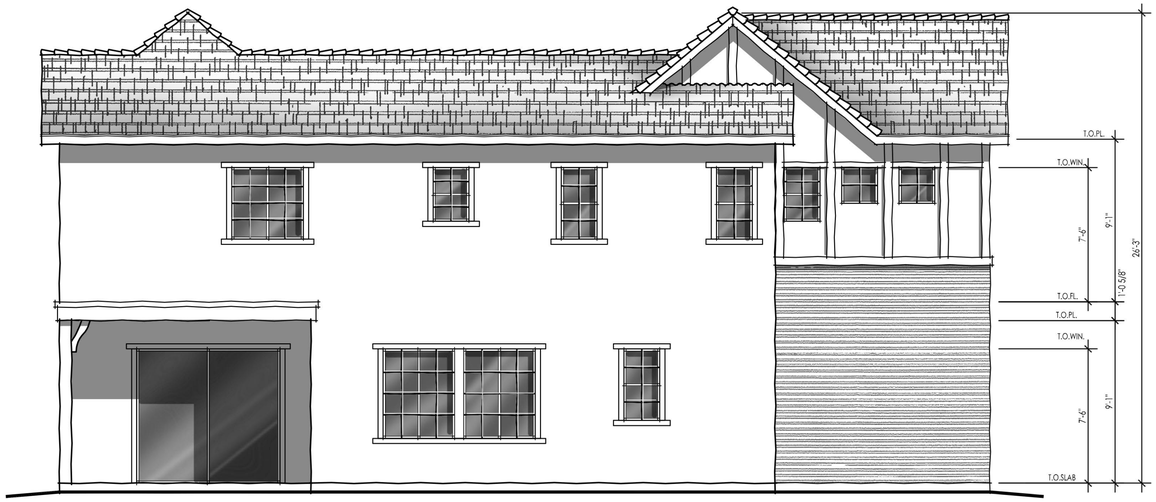

scale: 1/4"=1'

rearELEVATION

scale: 1/4"=1'

leftELEVATION

courtyards | planFOUR

CONCEPT ELEVATIONS | ENGLISH REVIVAL

McKinley Village

the new home company

woodley**architectural**group,inc
::colorado:: 9137 s ridgeline blvd. suite 120 / highlands ranch, co 80129 / 303 683.7231 / 303 683.2922 (fax)
::california:: 2943 pullman st. suite A / santa ana, ca 92705 / 949 553.8919 / 949 553.8909

01 • 17 • 2014

these drawings are intended for design development and preliminary studies only and are not to be used for any other purpose, such as final plotting or final engineering.
© copyright Woodley Architectural Group, Inc. these drawings may not be used or duplicated without the expressed written permission of Woodley Architectural Group, Inc.

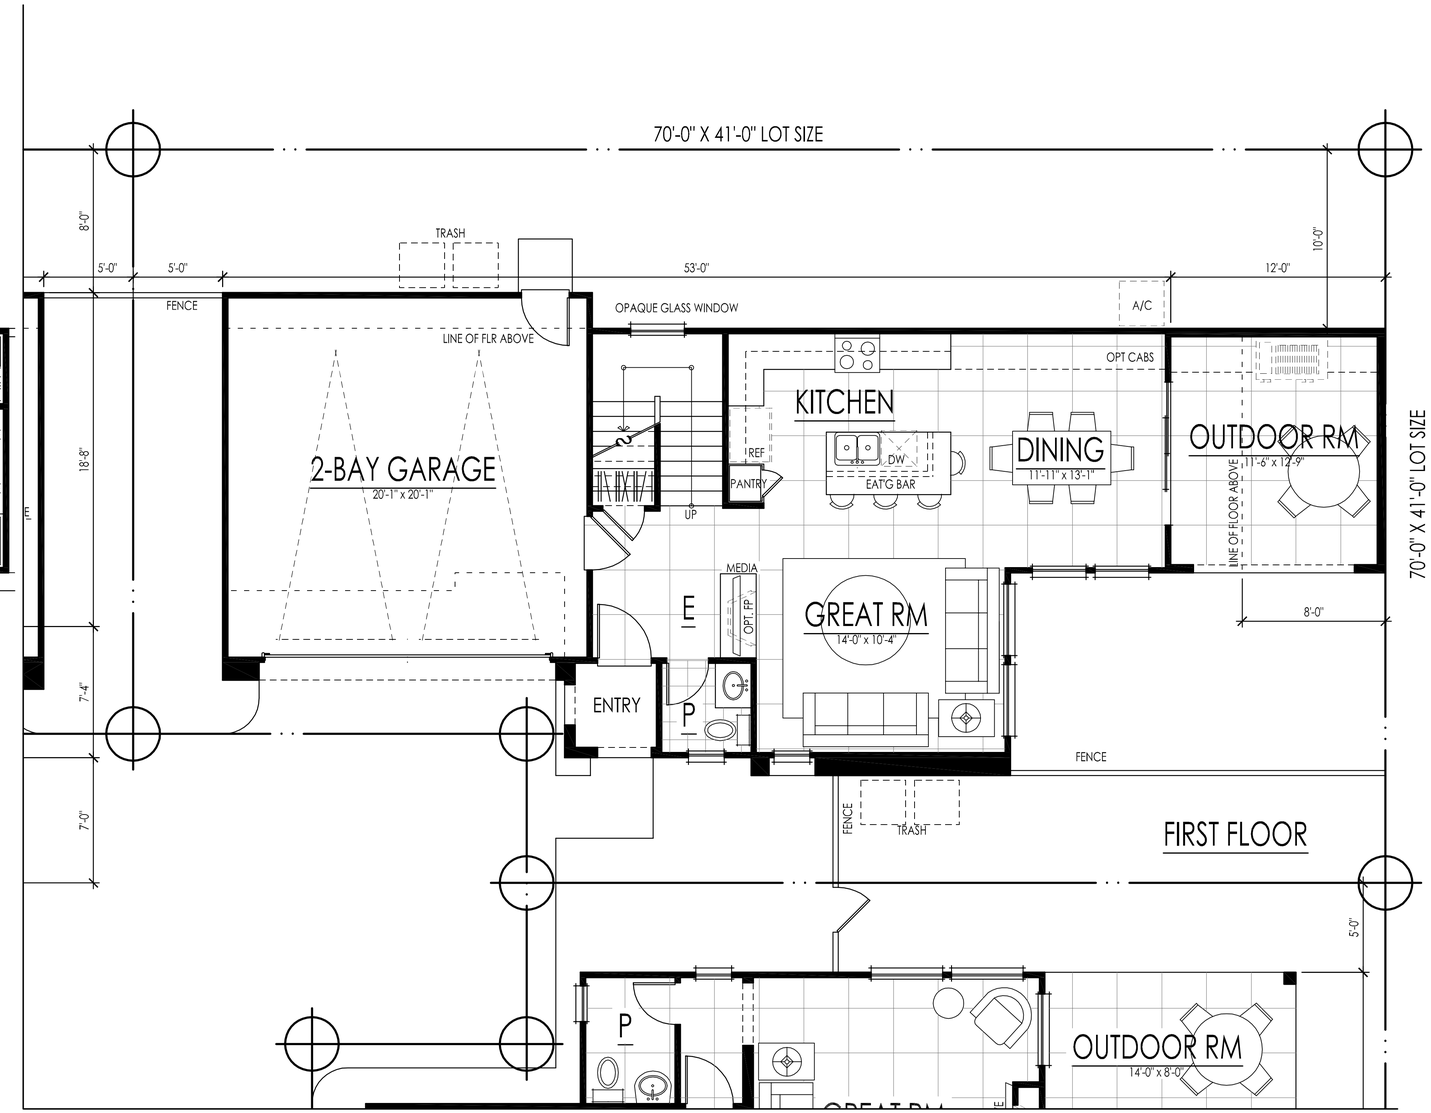

first floor: 670 sf
second floor: 841 sf
total living: 1511 sf

THE COURTYARDS // planTWO

McKinley Village

the new home company

woodleyarchitecturalgroup,inc
::colorado:: 9137 s ridgeline blvd. suite 120 / highlands ranch, co 80129 / 303 683.7231 / 303 683.2922 (fax)
::california:: 2943 pullman st. suite A / santa ana, ca 92705 / 949 553.8919 / 949 553.8909

01 • 17 • 2014

these drawings are intended for design development and preliminary studies only and are not to be used for any other purpose, such as final plotting or final engineering.
© copyright Woodley Architectural Group, Inc. these drawings may not be used or duplicated without the expressed written permission of Woodley Architectural Group, Inc.

ITALIAN

MONTEREY

ENGLISH REVIVAL

The Courtyards
planTWO

McKINLEY VILLAGE

the new home company

woodley**architectural**group,inc

:: colorado:: 731 southpark dr. suite b / litteton, co 80120 / 303 683.7231 / 303 683.2922 (fax)
::california:: 2943 pullman st. suite A / santa ana, ca 92705 / 949 553.8919 / 949 553.8909

© copyright Woodley Architectural Group, Inc. these drawings may not be used or duplicated without the expressed written permission of Woodley Architectural Group, Inc.

01 17 2014

these drawings are intended for design development and preliminary studies only and are not to be used for any other purpose, such as final plotting or final engineering

MID CENTURY MODERN

The Courtyards

planTWO

McKINLEY VILLAGE

the new home company

woodley**architectural**group,inc

:: colorado:: 731 southpark dr. suite b / litteton, co 80120 / 303 683.7231 / 303 683.2922 (fax)
::california:: 2943 pullman st. suite A / santa ana, ca 92705 / 949 553.8919 / 949 553.8909

© copyright Woodley Architectural Group, Inc. these drawings may not be used or duplicated without the expressed written permission of Woodley Architectural Group, Inc.

01 17 2014

these drawings are intended for design development and preliminary studies only and are not to be used for any other purpose, such as final plotting or final engineering

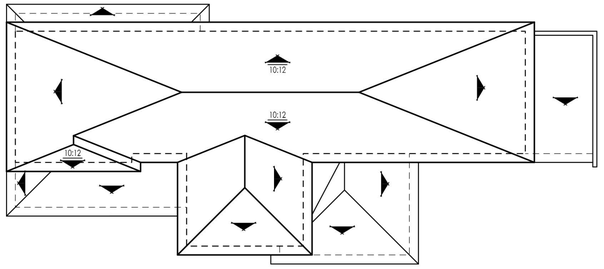

scale: 1/8"=1'

roofPLAN (all pitches 10:12 u.n.o.)

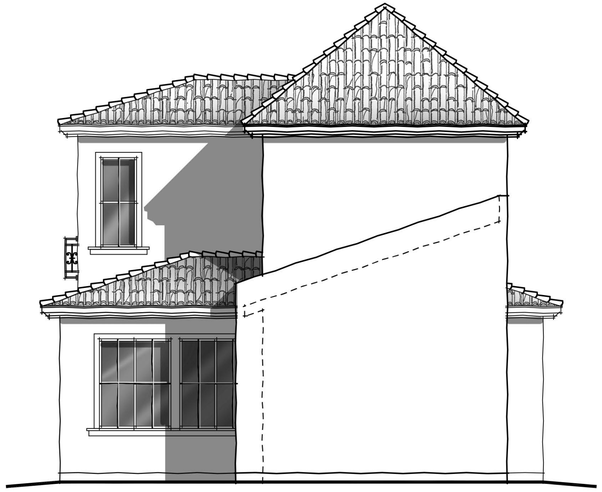

scale: 1/4"=1'

rightELEVATION

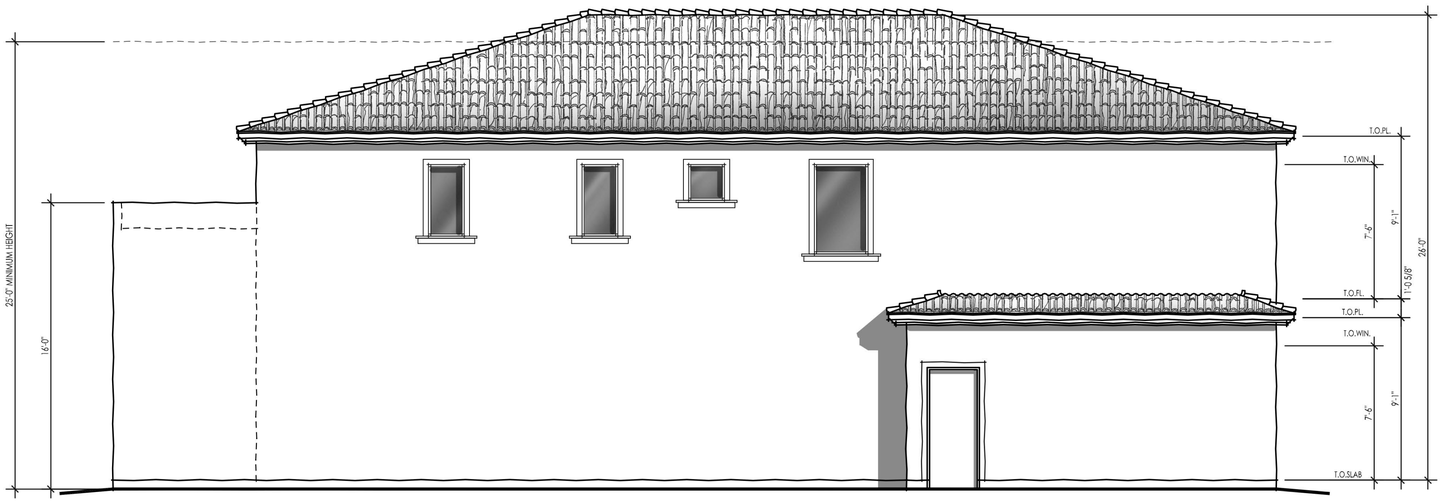

scale: 1/4"=1'

rearELEVATION

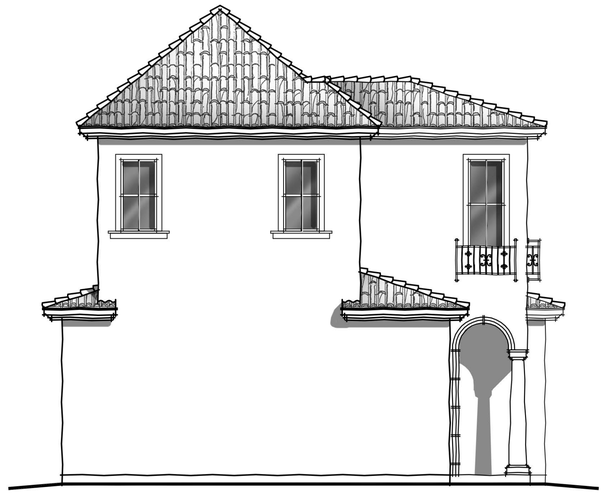

scale: 1/4"=1'

leftELEVATION

courtyards | planTWO

CONCEPT ELEVATIONS | ITALIAN

McKinley Village

the new home company

woodley**architectural**group,inc
::colorado:: 9137 s ridgeline blvd. suite 120 / highlands ranch, co 80129 / 303 683.7231 / 303 683.2922 (fax)
::california:: 2943 pullman st. suite A / santa ana, ca 92705 / 949 553.8919 / 949 553.8909

01 • 17 • 2014

these drawings are intended for design development and preliminary studies only and are not to be used for any other purpose, such as final plotting or final engineering.
© copyright Woodley Architectural Group, Inc. these drawings may not be used or duplicated without the expressed written permission of Woodley Architectural Group, Inc.

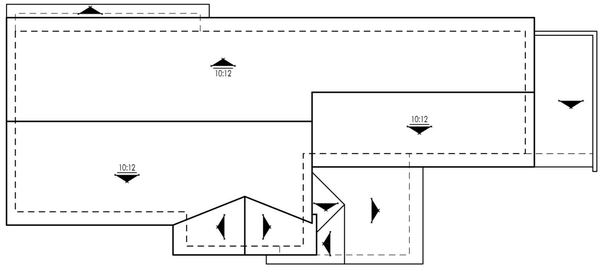

scale: 1/8"=1'

roofPLAN (all pitches 10:12 u.n.o.)

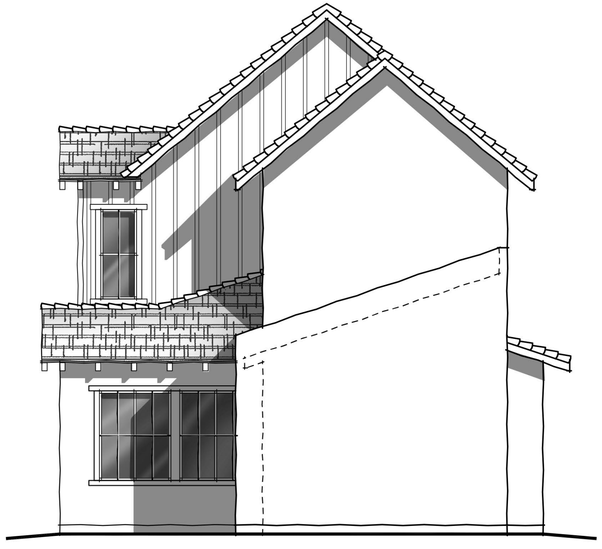

scale: 1/4"=1'

rightELEVATION

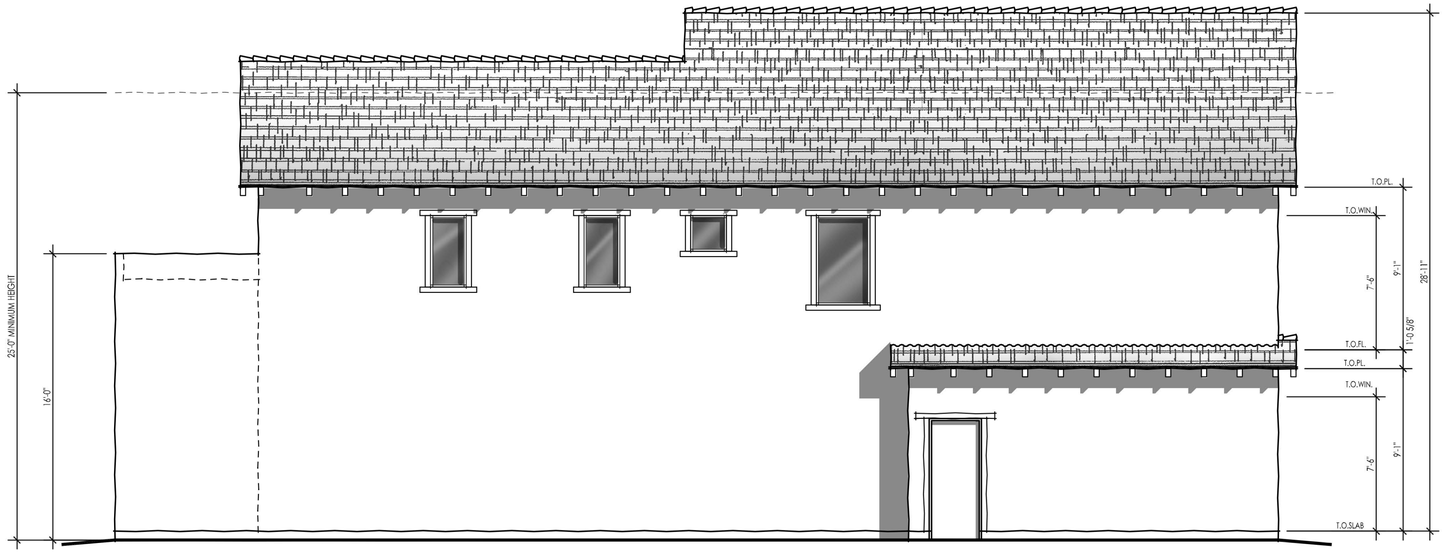

scale: 1/4"=1'

rearELEVATION

scale: 1/4"=1'

leftELEVATION

courtyards | planTWO

CONCEPT ELEVATIONS | MONTEREY

McKinley Village

the new home company

woodley**architectural**group,inc
::colorado:: 9137 s ridgeline blvd. suite 120 / highlands ranch, co 80129 / 303 683.7231 / 303 683.2922 (fax)
::california:: 2943 pullman st. suite A / santa ana, ca 92705 / 949 553.8919 / 949 553.8909

01 • 17 • 2014

these drawings are intended for design development and preliminary studies only and are not to be used for any other purpose, such as final plotting or final engineering.
© copyright Woodley Architectural Group, Inc. these drawings may not be used or duplicated without the expressed written permission of Woodley Architectural Group, Inc.

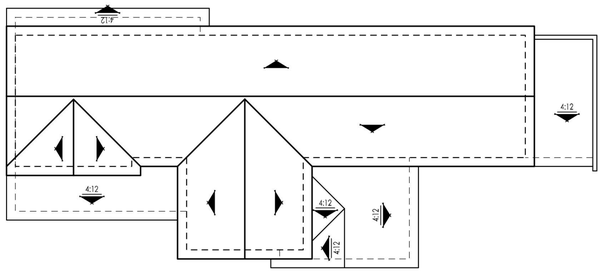

scale: 1/8"=1'

roofPLAN (all pitches 10:12 u.n.o.)

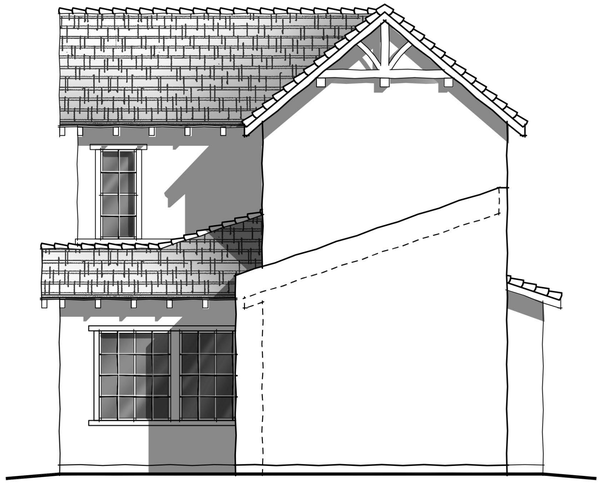

scale: 1/4"=1'

rightELEVATION

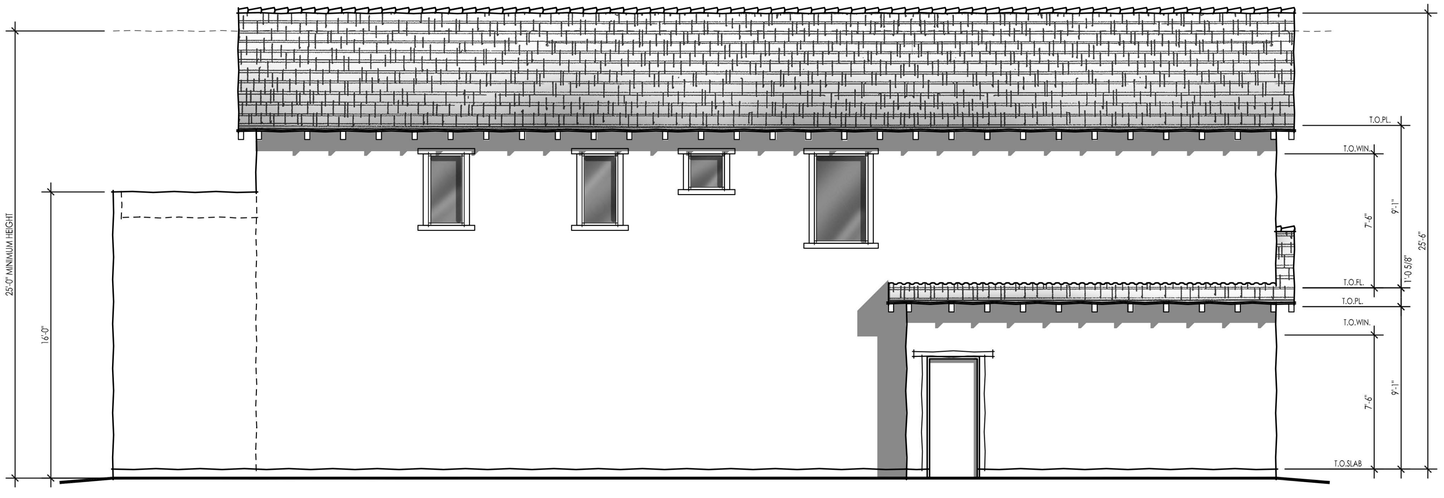

scale: 1/4"=1'

rearELEVATION

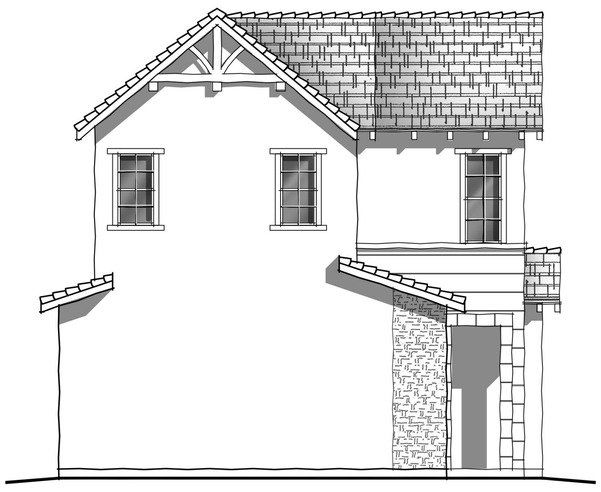

scale: 1/4"=1'

leftELEVATION

courtyards | planTWO

CONCEPT ELEVATIONS | ENGLISH REVIVAL

McKinley Village

the new home company

woodley**architectural**group,inc
::colorado:: 9137 s ridgeline blvd. suite 120 / highlands ranch, co 80129 / 303 683.7231 / 303 683.2922 (fax)
::california:: 2943 pullman st. suite A / santa ana, ca 92705 / 949 553.8919 / 949 553.8909

01 • 17 • 2014

these drawings are intended for design development and preliminary studies only and are not to be used for any other purpose, such as final plotting or final engineering.
© copyright Woodley Architectural Group, Inc. these drawings may not be used or duplicated without the expressed written permission of Woodley Architectural Group, Inc.

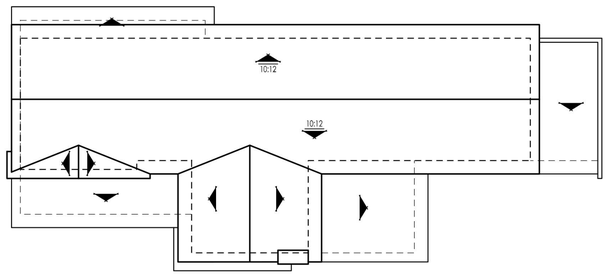

scale: 1/8"=1'

roofPLAN (all pitches 10:12 u.n.o.)

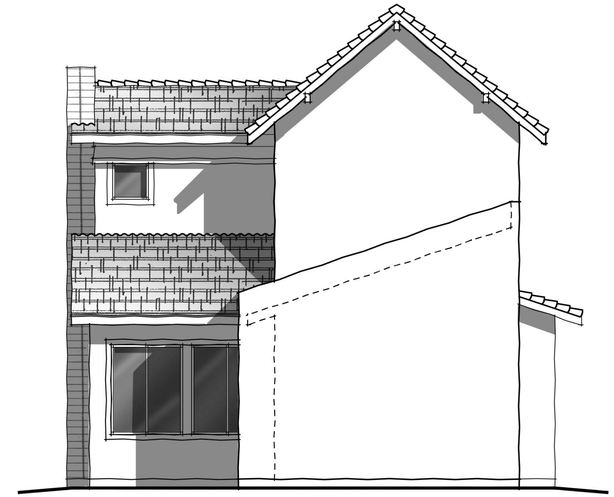

scale: 1/4"=1'

rightELEVATION

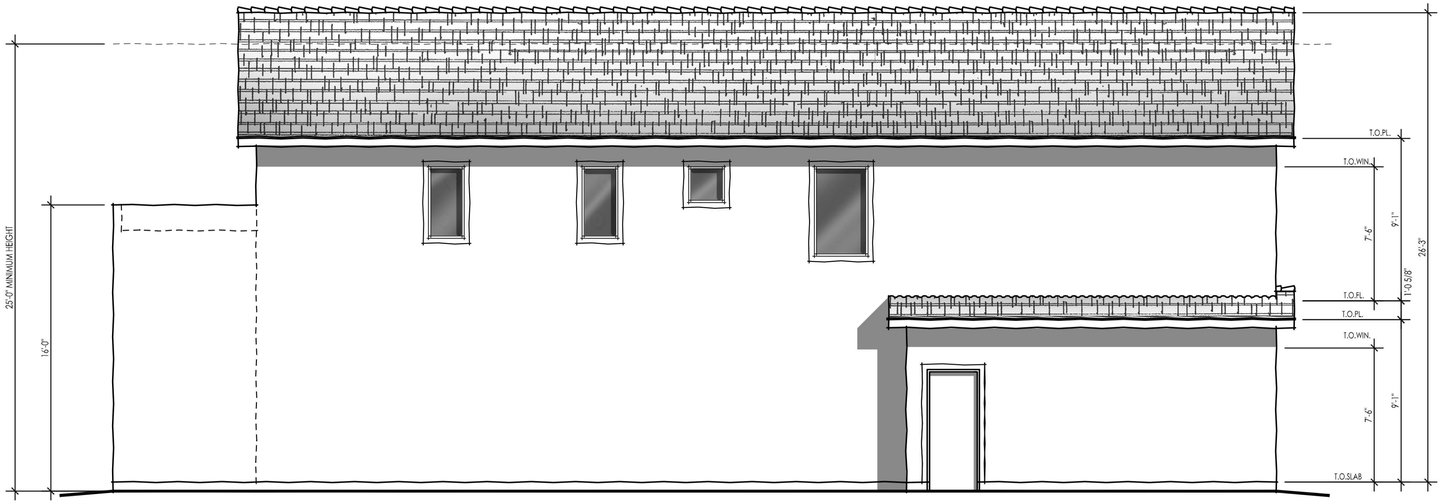

scale: 1/4"=1'

rearELEVATION

scale: 1/4"=1'

leftELEVATION

courtyards | planTWO

CONCEPT ELEVATIONS | MID-CENTURY MODERN

McKinley Village

the new home company

woodley**architectural**group,inc
::colorado:: 9137 s ridgeline blvd. suite 120 / highlands ranch, co 80129 / 303 683.7231 / 303 683.2922 (fax)
::california:: 2943 pullman st. suite A / santa ana, ca 92705 / 949 553.8919 / 949 553.8909

01 • 17 • 2014

these drawings are intended for design development and preliminary studies only and are not to be used for any other purpose, such as final plotting or final engineering.
© copyright Woodley Architectural Group, Inc. these drawings may not be used or duplicated without the expressed written permission of Woodley Architectural Group, Inc.

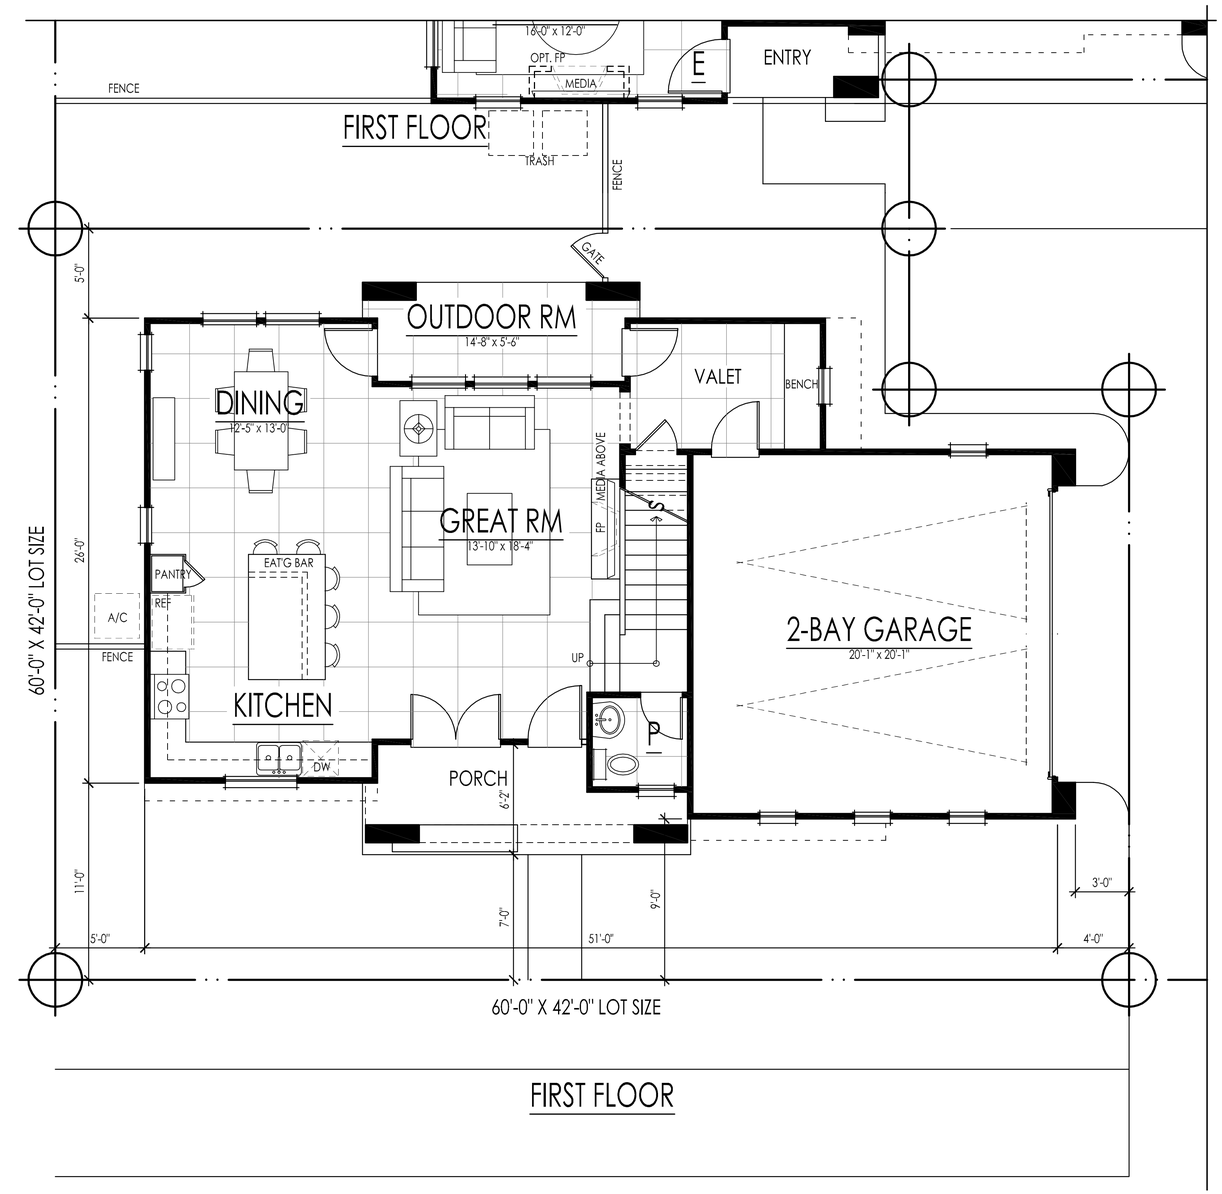

first floor: 781 sf
second floor: 1226 sf
total living: 2007 sf

THE COURTYARDS // planFIVE

McKinley Village
the new home company

woodleyarchitecturalgroup,inc
::colorado:: 9137 s ridgeline blvd. suite 120 / highlands ranch, co 80129 / 303 683.7231 / 303 683.2922 (fax)
::california:: 2943 pullman st. suite A / santa ana, ca 92705 / 949 553.8919 / 949 553.8909

01 • 17 • 2014

these drawings are intended for design development and preliminary studies only and are not to be used for any other purpose, such as final plotting or final engineering.
© copyright Woodley Architectural Group, Inc. these drawings may not be used or duplicated without the expressed written permission of Woodley Architectural Group, Inc.

MID CENTURY MODERN

CRAFTSMAN

ENGLISH REVIVAL

The Courtyards

planFIVE

McKINLEY VILLAGE

the new home company

woodley**architectural**group,inc

:: colorado:: 731 southpark dr. suite b / litteton, co 80120 / 303 683.7231 / 303 683.2922 (fax)
::california:: 2943 pullman st. suite A / santa ana, ca 92705 / 949 553.8919 / 949 553.8909

© copyright Woodley Architectural Group, Inc. these drawings may not be used or duplicated without the expressed written permission of Woodley Architectural Group, Inc.

01 17 2014

these drawings are intended for design development and preliminary studies only and are not to be used for any other purpose, such as final plotting or final engineering

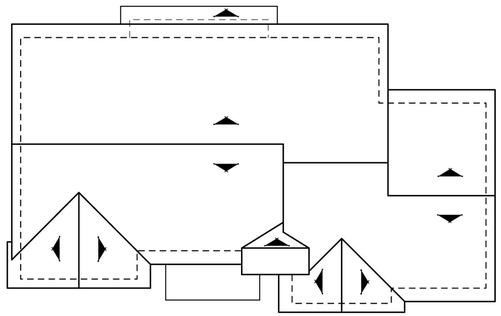

scale: 1/8"=1'

roofPLAN (all pitches 4:12 u.n.o.)

scale: 1/4"=1'

rightELEVATION

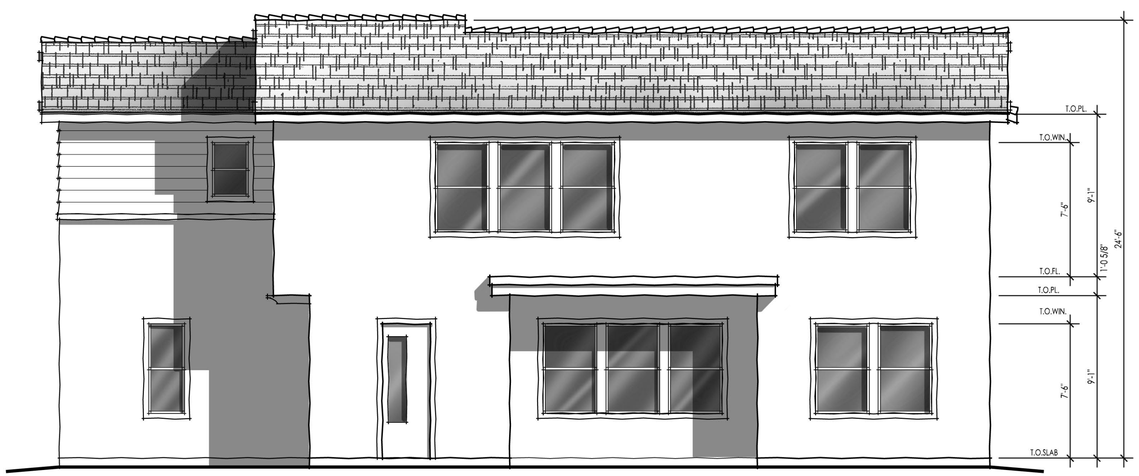

scale: 1/4"=1'

rearELEVATION

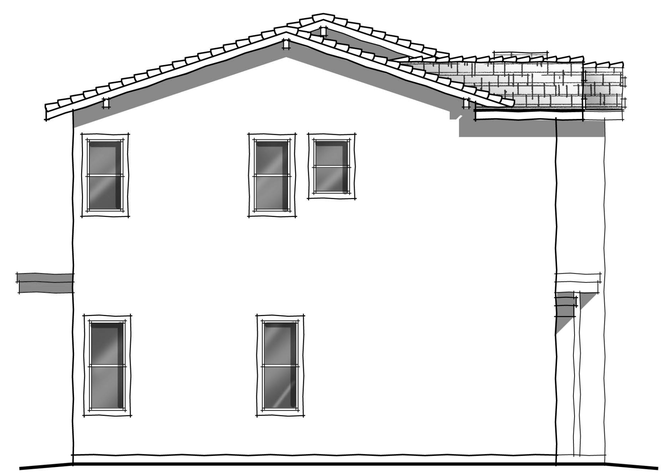

scale: 1/4"=1'

leftELEVATION

courtyards | planFIVE

CONCEPT ELEVATIONS | MID-CENTURY MODERN

McKinley Village

the new home company

woodley**architectural**group,inc
::colorado:: 9137 s ridgeline blvd. suite 120 / highlands ranch, co 80129 / 303 683.7231 / 303 683.2922 (fax)
::california:: 2943 pullman st. suite A / santa ana, ca 92705 / 949 553.8919 / 949 553.8909

01 • 17 • 2014

these drawings are intended for design development and preliminary studies only and are not to be used for any other purpose, such as final plotting or final engineering.
© copyright Woodley Architectural Group, Inc. these drawings may not be used or duplicated without the expressed written permission of Woodley Architectural Group, Inc.

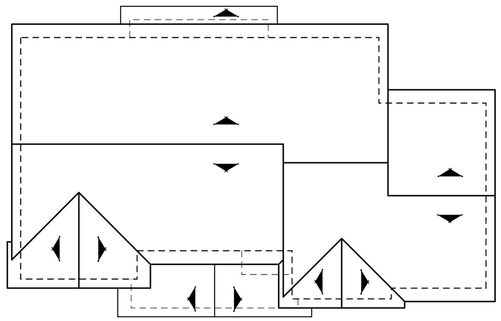

scale: 1/8"=1'

roofPLAN (all pitches 4:12 u.n.o.)

scale: 1/4"=1'

rightELEVATION

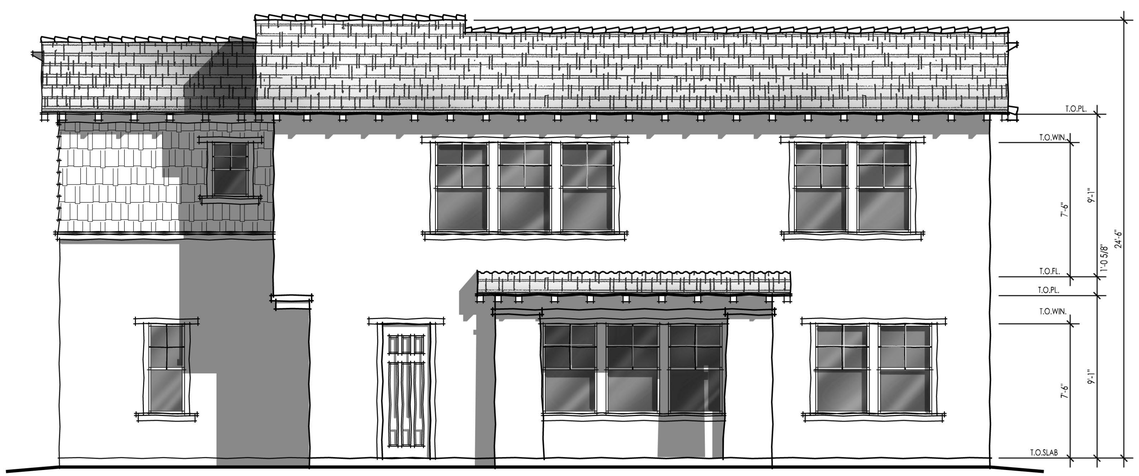

scale: 1/4"=1'

rearELEVATION

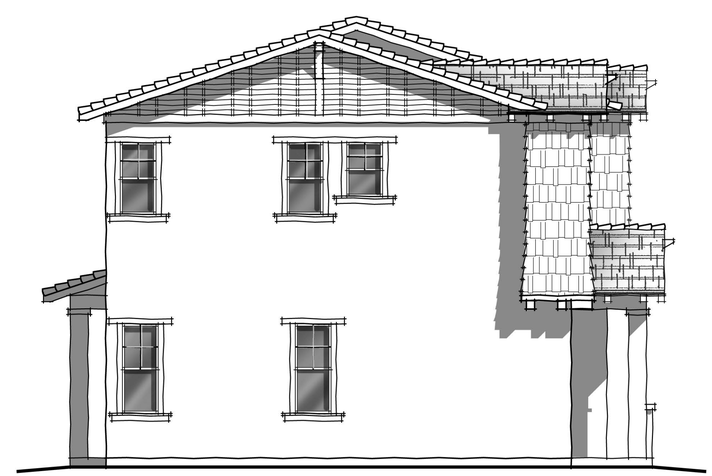

scale: 1/4"=1'

leftELEVATION

courtyards | planFIVE

CONCEPT ELEVATIONS | CRAFTSMAN

McKinley Village

the new home company

woodley**architectural**group,inc
::colorado:: 9137 s ridgeline blvd. suite 120 / highlands ranch, co 80129 / 303 683.7231 / 303 683.2922 (fax)
::california:: 2943 pullman st. suite A / santa ana, ca 92705 / 949 553.8919 / 949 553.8909

01 • 17 • 2014

these drawings are intended for design development and preliminary studies only and are not to be used for any other purpose, such as final plotting or final engineering.
© copyright Woodley Architectural Group, Inc. these drawings may not be used or duplicated without the expressed written permission of Woodley Architectural Group, Inc.

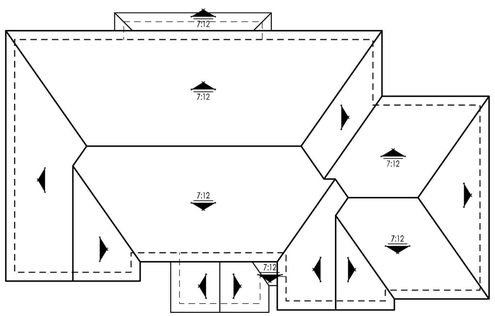

scale: 1/8"=1'

roofPLAN (all pitches 10:12 u.n.o.)

scale: 1/4"=1'

rightELEVATION

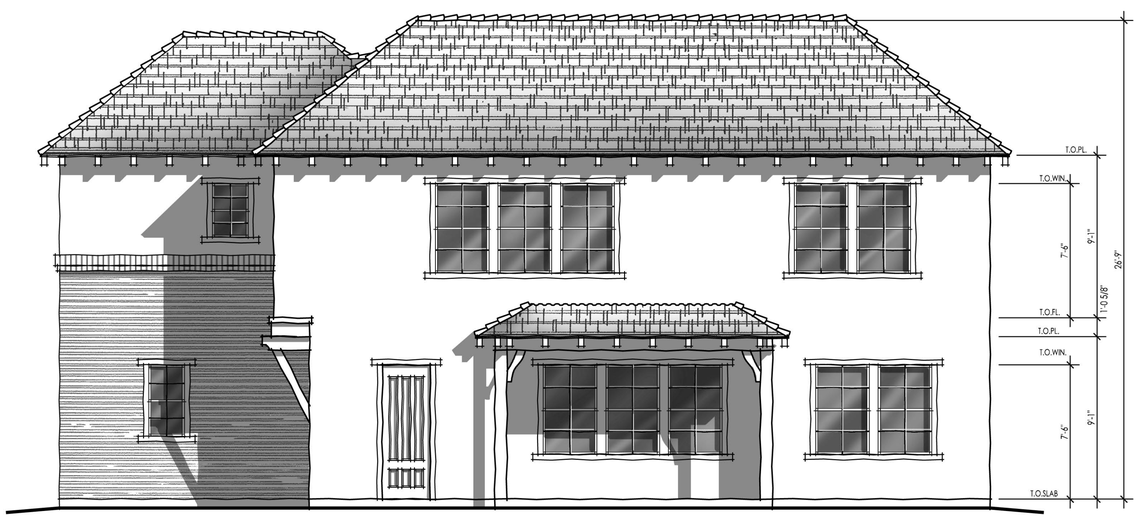

scale: 1/4"=1'

rearELEVATION

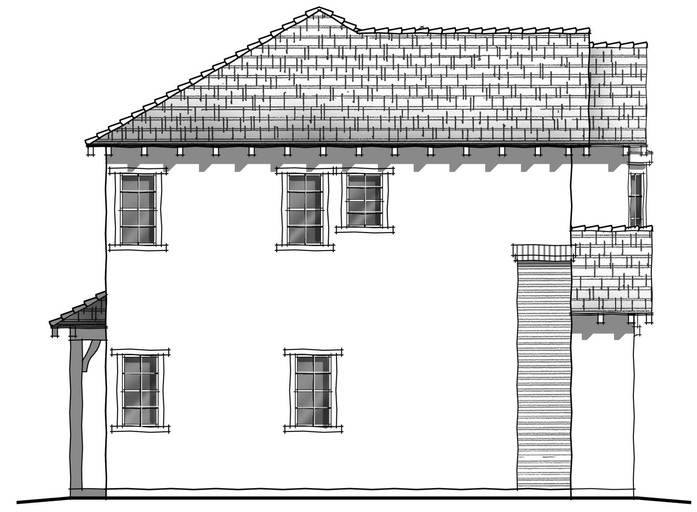

scale: 1/4"=1'

leftELEVATION

courtyards | planFIVE

CONCEPT ELEVATIONS | ENGLISH REVIVAL

McKinley Village

the new home company

woodley**architectural**group,inc
::colorado:: 9137 s ridgeline blvd. suite 120 / highlands ranch, co 80129 / 303 683.7231 / 303 683.2922 (fax)
::california:: 2943 pullman st. suite A / santa ana, ca 92705 / 949 553.8919 / 949 553.8909

01 • 17 • 2014

these drawings are intended for design development and preliminary studies only and are not to be used for any other purpose, such as final plotting or final engineering.
© copyright Woodley Architectural Group, Inc. these drawings may not be used or duplicated without the expressed written permission of Woodley Architectural Group, Inc.

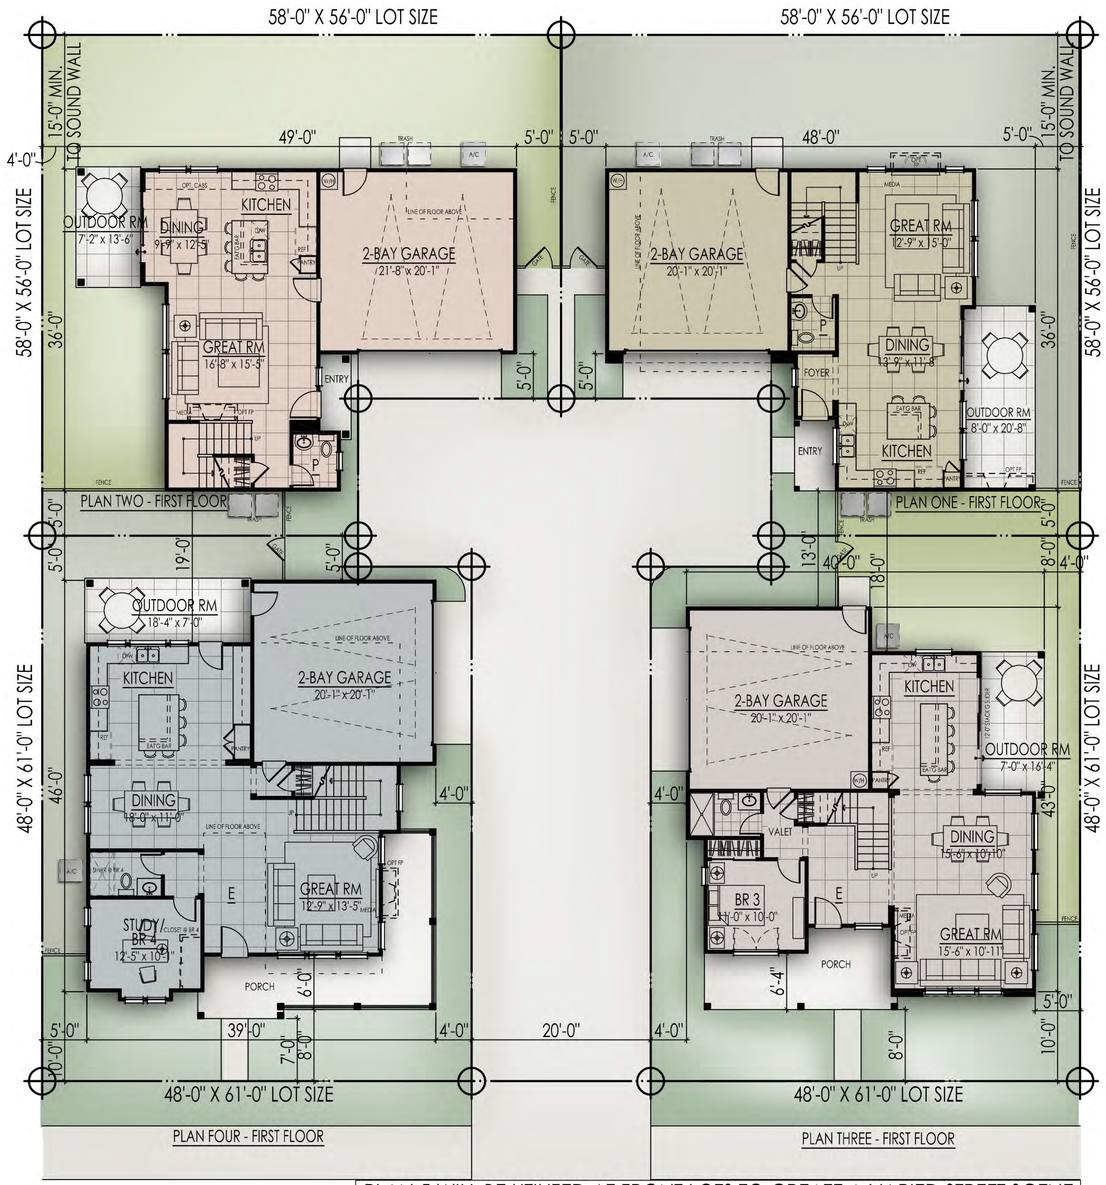

PLAN 5 WILL BE UTILIZED AT FRONT LOTS TO CREATE A VARIED STREET SCENE

THE COMMONS // CLUSTER

McKinley Village

the new home company

woodleyarchitecturalgroup,inc
::colorado:: 9137 s ridgeline blvd. suite 120 / highlands ranch, co 80129 / 303 683.7231 / 303 683.2922 (fax)
::california:: 2943 pullman st. suite A / santa ana, ca 92705 / 949 553.8919 / 949 553.8909

01 • 17 • 2014

these drawings are intended for design development and preliminary studies only and are not to be used for any other purpose, such as final plotting or final engineering.
© copyright Woodley Architectural Group, Inc. these drawings may not be used or duplicated without the expressed written permission of Woodley Architectural Group, Inc.

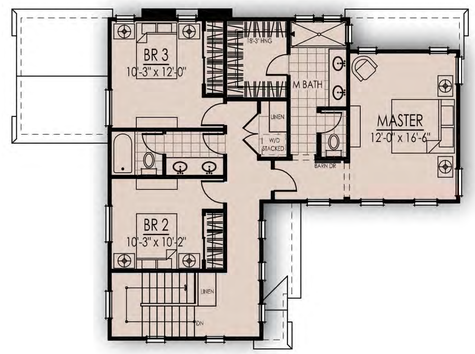

PLAN TWO - SECOND FLOOR

PLAN ONE - SECOND FLOOR

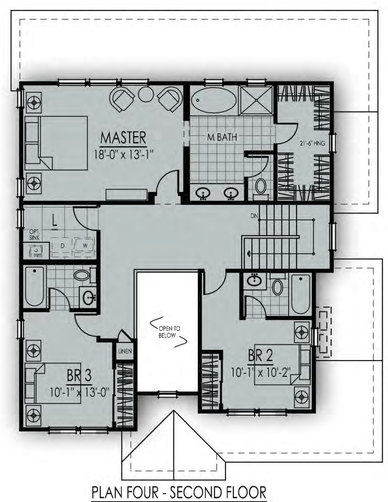

PLAN FOUR - SECOND FLOOR

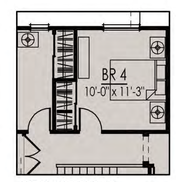

OPTIONAL BEDROOM 4

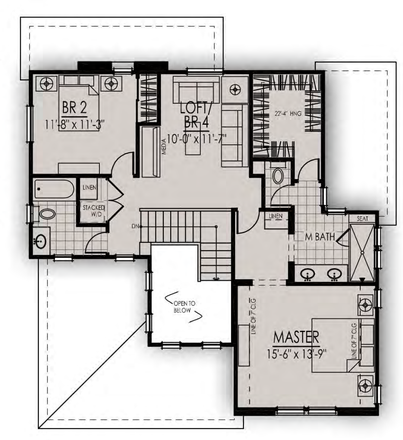

PLAN THREE - SECOND FLOOR

PLAN 5 WILL BE UTILIZED AT FRONT LOTS TO CREATE A VARIED STREET SCENE

THE COMMONS // CLUSTER

McKinley Village

the new home company

woodleyarchitecturalgroup,inc
::colorado:: 9137 s ridgeline blvd. suite 120 / highlands ranch, co 80129 / 303 683.7231 / 303 683.2922 (fax)
::california:: 2943 pullman st. suite A / santa ana, ca 92705 / 949 553.8919 / 949 553.8909

01 • 17 • 2014

these drawings are intended for design development and preliminary studies only and are not to be used for any other purpose, such as final plotting or final engineering.
© copyright Woodley Architectural Group, Inc. these drawings may not be used or duplicated without the expressed written permission of Woodley Architectural Group, Inc.

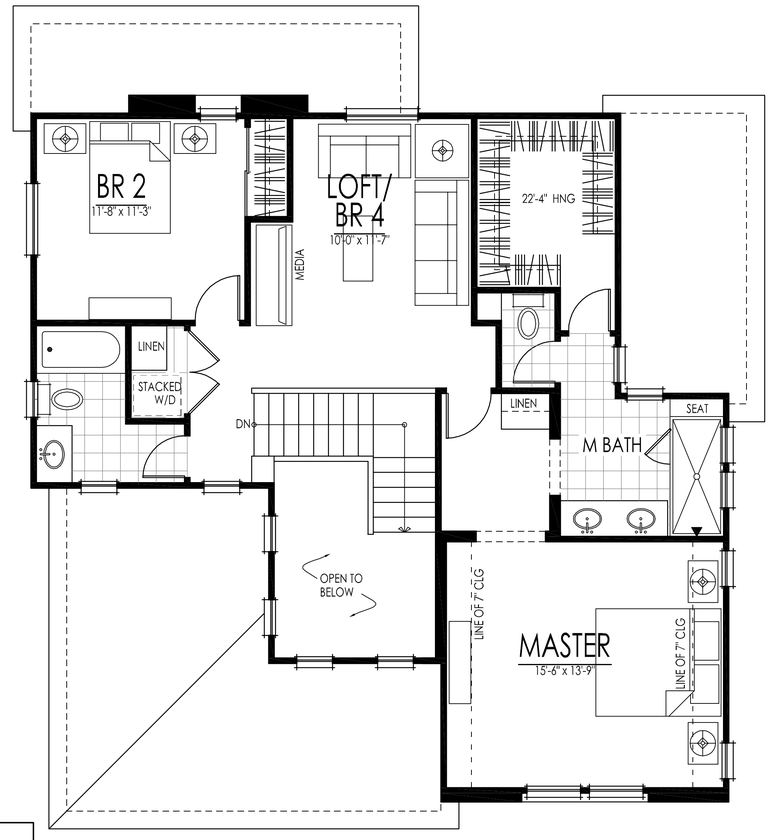

SECOND FLOOR

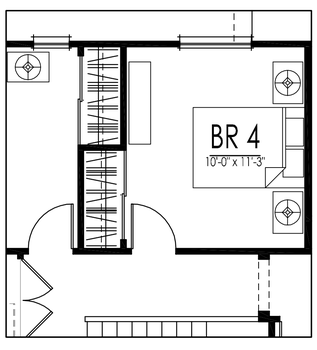

OPTIONAL BEDROOM 4

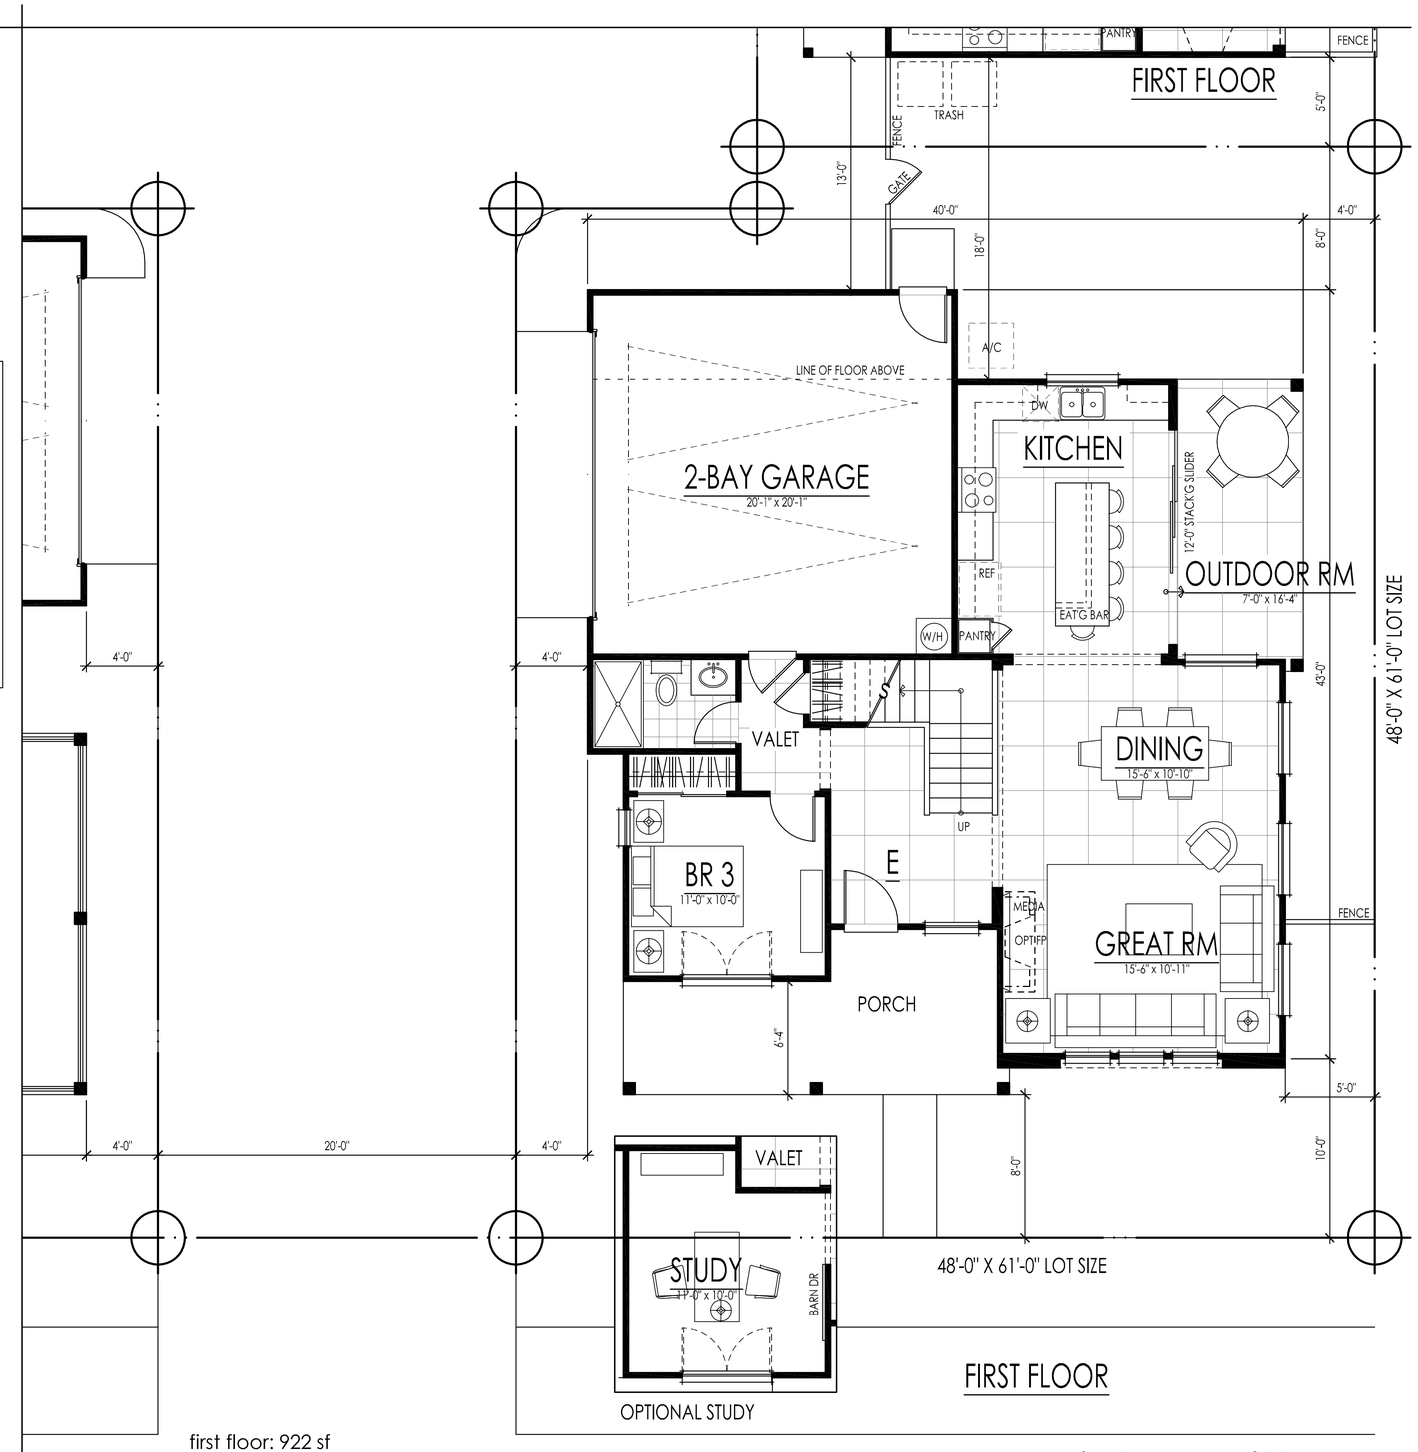

first floor: 922 sf
second floor: 859 sf
total living: 1781 sf

THE COMMONS // planTHREE

McKinley Village

the new home company

woodleyarchitecturalgroup,inc
::colorado:: 9137 s ridgeline blvd. suite 120 / highlands ranch, co 80129 / 303 683.7231 / 303 683.2922 (fax)
::california:: 2943 pullman st. suite A / santa ana, ca 92705 / 949 553.8919 / 949 553.8909

01 • 17 • 2014

these drawings are intended for design development and preliminary studies only and are not to be used for any other purpose, such as final plotting or final engineering.
© copyright Woodley Architectural Group, Inc. these drawings may not be used or duplicated without the expressed written permission of Woodley Architectural Group, Inc.

URBAN FARMHOUSE

CRAFTSMAN

ENGLISH REVIVAL

The Commons

planTHREE

McKINLEY VILLAGE

the new home company

woodley**architectural**group,inc

:: colorado:: 731 southpark dr. suite b / litteton, co 80120 / 303 683.7231 / 303 683.2922 (fax)
::california:: 2943 pullman st. suite A / santa ana, ca 92705 / 949 553.8919 / 949 553.8909

© copyright Woodley Architectural Group, Inc. these drawings may not be used or duplicated without the expressed written permission of Woodley Architectural Group, Inc.

01 17 2014

these drawings are intended for design development and preliminary studies only and are not to be used for any other purpose, such as final plotting or final engineering

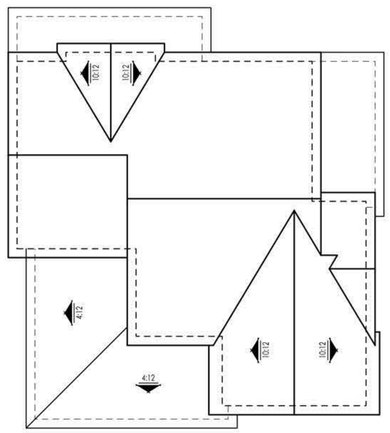

scale: 1/8"=1'

roofPLAN (all pitches 6:12 u.n.o.)

scale: 1/4"=1'

rightELEVATION

scale: 1/4"=1'

rearELEVATION

scale: 1/4"=1'

leftELEVATION

commons | planTHREE

CONCEPT ELEVATIONS | **URBAN** FARMHOUSE

McKinley Village

the new home company

woodley**architectural**group,inc
::colorado:: 9137 s ridgeline blvd. suite 120 / highlands ranch, co 80129 / 303 683.7231 / 303 683.2922 (fax)
::california:: 2943 pullman st. suite A / santa ana, ca 92705 / 949 553.8919 / 949 553.8909

01 • 17 • 2014

these drawings are intended for design development and preliminary studies only and are not to be used for any other purpose, such as final plotting or final engineering.
© copyright Woodley Architectural Group, Inc. these drawings may not be used or duplicated without the expressed written permission of Woodley Architectural Group, Inc.

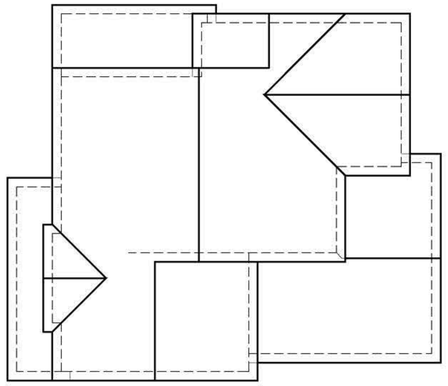

scale: 1/8"=1'-0"

roof PLAN (all pitches 4:12 u.n.o.)

scale: 1/4"=1'-0"

right ELEVATION

scale: 1/4"=1'-0"

rear ELEVATION

scale: 1/4"=1'-0"

left ELEVATION

commons | planTHREE

CONCEPT ELEVATIONS | CRAFTSMAN

McKinley Village

the new home company

woodleyarchitecturalgroup,inc
::colorado:: 9137 s ridgeline blvd. suite 120 / highlands ranch, co 80129 / 303 683.7231 / 303 683.2922 (fax)
::california:: 2943 pullman st. suite A / santa ana, ca 92705 / 949 553.8919 / 949 553.8909

01 • 17 • 2014

these drawings are intended for design development and preliminary studies only and are not to be used for any other purpose, such as final plotting or final engineering.
© copyright Woodley Architectural Group, Inc. these drawings may not be used or duplicated without the expressed written permission of Woodley Architectural Group, Inc.

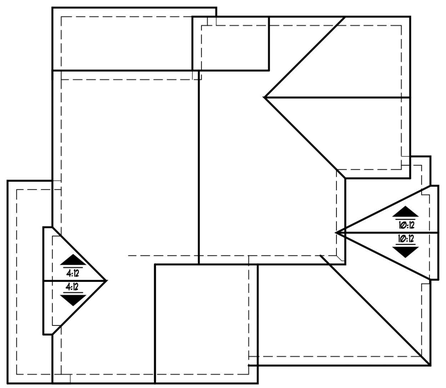

scale: 1/8"=1'-0"

roof PLAN (pitches 5:12 u.n.o.)

scale: 1/4"=1'-0"

right ELEVATION

scale: 1/4"=1'-0"

rear ELEVATION

scale: 1/4"=1'-0"

left ELEVATION

commons | planTHREE

CONCEPT ELEVATIONS | ENGLISH REVIVAL

McKinley Village

the new home company

woodley**architectural**group,inc
::colorado:: 9137 s ridgeline blvd. suite 120 / highlands ranch, co 80129 / 303 683.7231 / 303 683.2922 (fax)
::california:: 2943 pullman st. suite A / santa ana, ca 92705 / 949 553.8919 / 949 553.8909

01 • 17 • 2014

these drawings are intended for design development and preliminary studies only and are not to be used for any other purpose, such as final plotting or final engineering.
© copyright Woodley Architectural Group, Inc. these drawings may not be used or duplicated without the expressed written permission of Woodley Architectural Group, Inc.

SECOND FLOOR

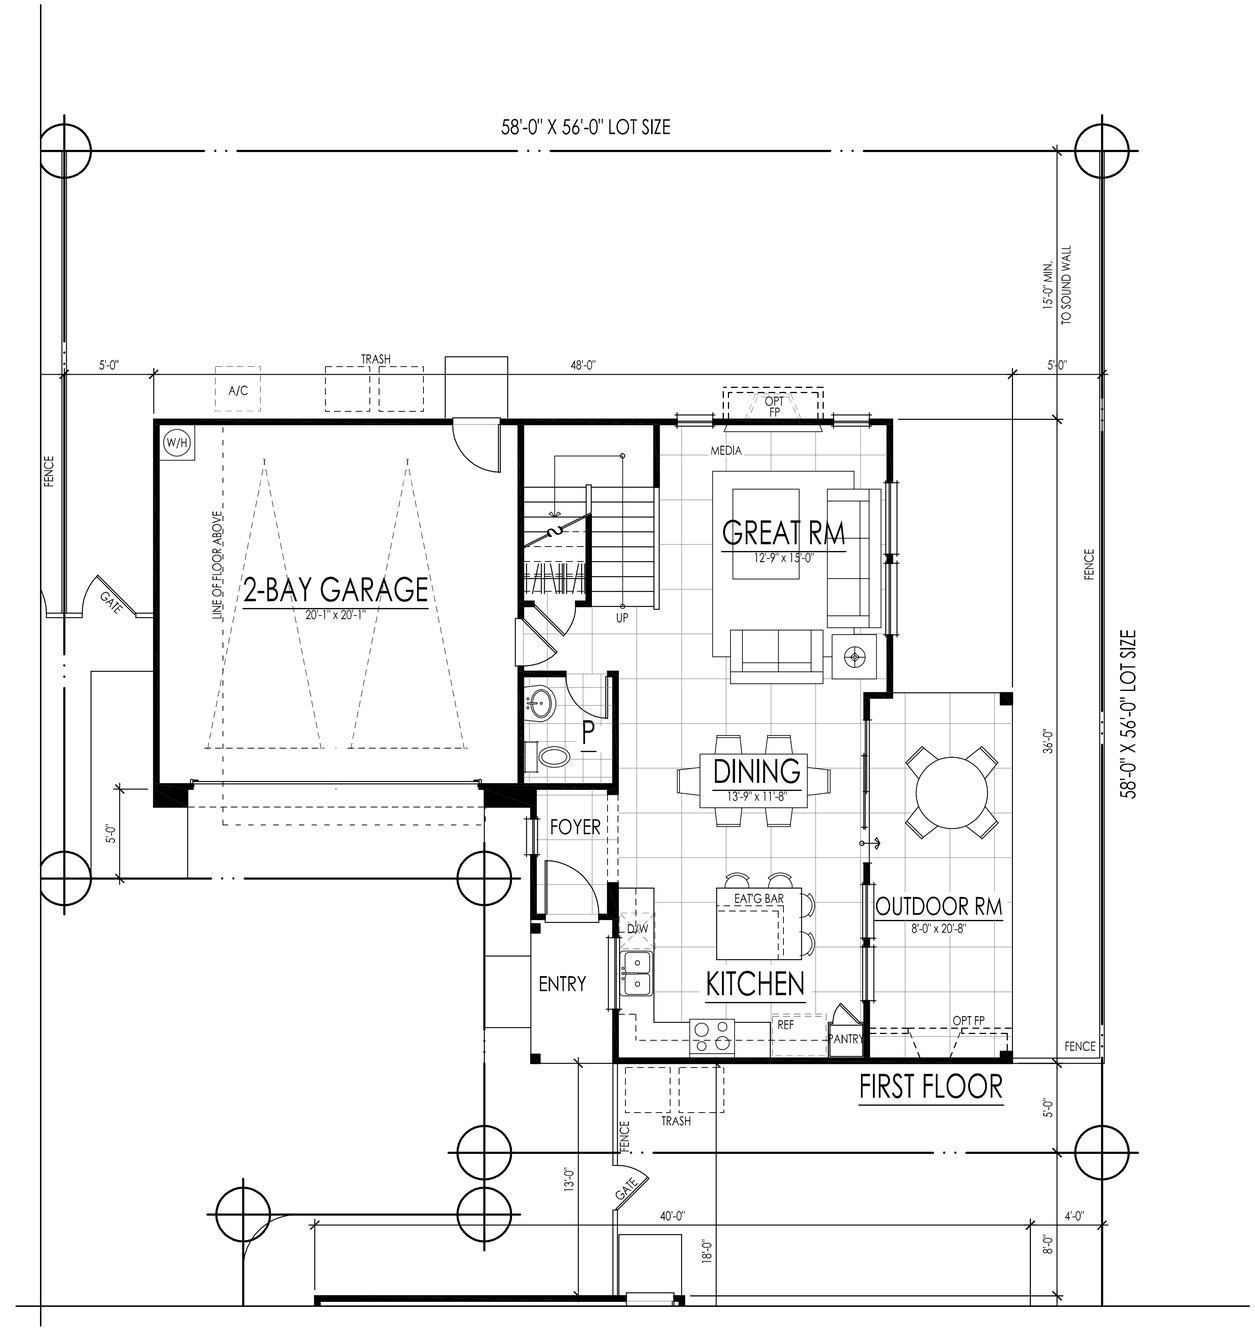

first floor: 680 sf
second floor: 860 sf
total living: 1540 sf

THE COMMONS // planONE

McKinley Village

the new home company

woodleyarchitecturalgroup,inc
::colorado:: 9137 s ridgeline blvd. suite 120 / highlands ranch, co 80129 / 303 683.7231 / 303 683.2922 (fax)
::california:: 2943 pullman st. suite A / santa ana, ca 92705 / 949 553.8919 / 949 553.8909

01 • 17 • 2014

these drawings are intended for design development and preliminary studies only and are not to be used for any other purpose, such as final plotting or final engineering.
© copyright Woodley Architectural Group, Inc. these drawings may not be used or duplicated without the expressed written permission of Woodley Architectural Group, Inc.

URBAN FARMHOUSE

CRAFTSMAN

ENGLISH REVIVAL

The Commons

planONE

McKINLEY VILLAGE

the new home company

woodley**architectural**group,inc

:: colorado:: 731 southpark dr. suite b / litteton, co 80120 / 303 683.7231 / 303 683.2922 (fax)
::california:: 2943 pullman st. suite A / santa ana, ca 92705 / 949 553.8919 / 949 553.8909

© copyright Woodley Architectural Group, Inc. these drawings may not be used or duplicated without the expressed written permission of Woodley Architectural Group, Inc.

01 17 2014

these drawings are intended for design development and preliminary studies only and are not to be used for any other purpose, such as final plotting or final engineering

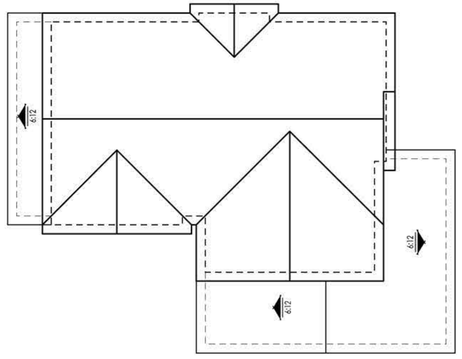

scale: 1/8"=1'

roofPLAN (all pitches 10:12 u.n.o.)

scale: 1/4"=1'

rightELEVATION

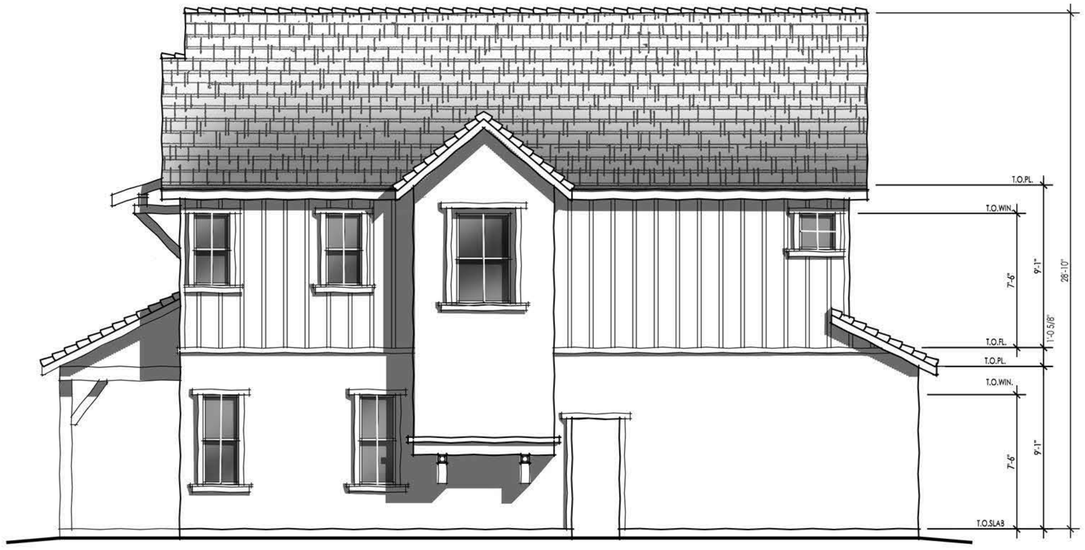

scale: 1/4"=1'

rearELEVATION

scale: 1/4"=1'

leftELEVATION

commons | planONE

CONCEPT ELEVATIONS | **URBAN** FARMHOUSE

McKinley Village

the new home company

woodley**architectural**group,inc
::colorado:: 9137 s ridgeline blvd. suite 120 / highlands ranch, co 80129 / 303 683.7231 / 303 683.2922 (fax)
::california:: 2943 pullman st. suite A / santa ana, ca 92705 / 949 553.8919 / 949 553.8909

01 • 17 • 2014

these drawings are intended for design development and preliminary studies only and are not to be used for any other purpose, such as final plotting or final engineering.
© copyright Woodley Architectural Group, Inc. these drawings may not be used or duplicated without the expressed written permission of Woodley Architectural Group, Inc.

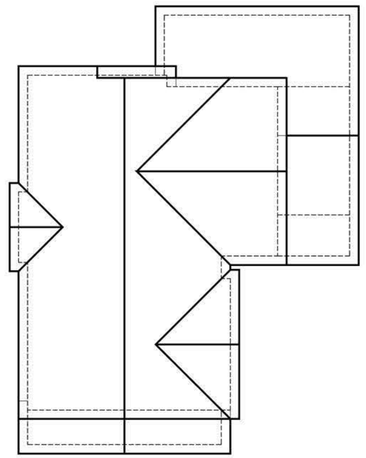

scale: 1/8"=1'-0"

roof PLAN (all pitches 4:12 u.n.o.)

scale: 1/4"=1'-0"

right ELEVATION

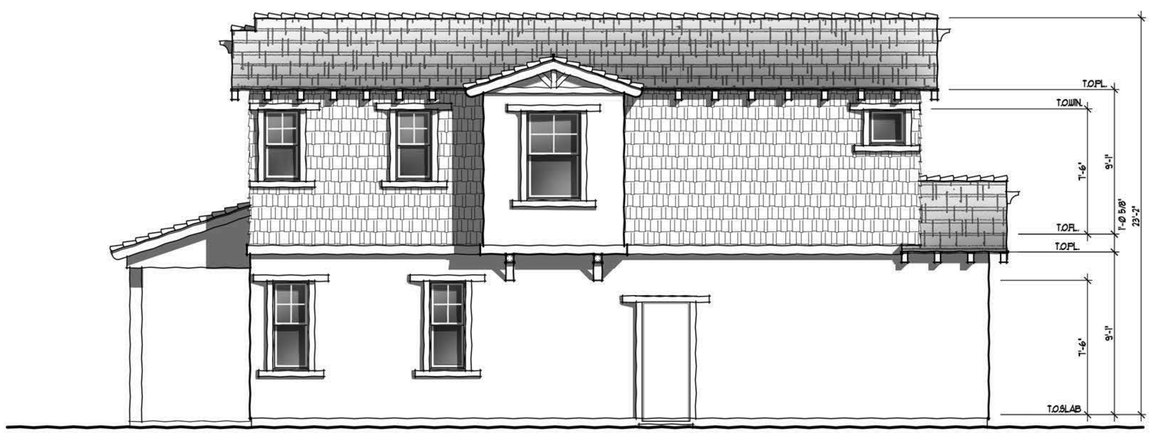

scale: 1/4"=1'-0"

rear ELEVATION

scale: 1/4"=1'-0"

left ELEVATION

commons | planONE

CONCEPT ELEVATIONS | CRAFTSMAN

McKinley Village

the new home company

woodleyarchitecturalgroup,inc
::colorado:: 9137 s ridgeline blvd. suite 120 / highlands ranch, co 80129 / 303 683.7231 / 303 683.2922 (fax)
::california:: 2943 pullman st. suite A / santa ana, ca 92705 / 949 553.8919 / 949 553.8909

01 • 17 • 2014

these drawings are intended for design development and preliminary studies only and are not to be used for any other purpose, such as final plotting or final engineering.
© copyright Woodley Architectural Group, Inc. these drawings may not be used or duplicated without the expressed written permission of Woodley Architectural Group, Inc.