City Of Sacramento
Development Services
Department
Current Planning
Division

P07-116
Title: El Camino Walgreens
Location: 830 El Camino Ave
Planner: Steve Kerr

2/26/2008

Feet
50 25 0 50

Developmen
Services
We Help Build A Great Cit

Aerial Photos from March 2006

Vicinity Map N.T.S.

Project Statistics

BUILDING AREA	
WALGREENS	11,420 SF
PARKING	
PARKING REQUIRED (RETAIL)	
@ 1/400 SF FOR 1ST 9,600 SF	24 STALLS
@ 1/250 SF IN EXCESS OF 9,600 SF (1,820 SF)	7 STALLS
TOTAL REQUIRED	31 STALLS
PARKING PROPOSED	
FULL SIZE 9'-0" X 19'-0"	42 STALLS
ACCESSIBLE	2 STALLS
TOTAL PROPOSED	44 STALLS

Traffic Signal

EL CAMINO AVENUE
17,742 ADT (1998)
35 MPH

DEL PASO BOULEVARD
13,895 ADT (1993)
35 MPH

ONE WAY ONLY

SLOW SLOW FED FED XING XING

RIGHT IN RIGHT OUT ONLY

EXISTING RIGHT OF WAY LINE

EXISTING CURB TO BE REMOVED

NEW CURB WITH 32' RADIUS

PLANTER

27'-0"

95'-6"

18'-4

47'-11"

50'

MONUMENT SIGN

NOT A PART

Walgreens
11,420 SF GROSS

20'-6"

107'

120'

87'-6"

70'

TRASH/BALE

RECEIVING

PLANTER

SCREEN WALL

STOP

3'-6" EASEMENT ENCROACHMENT

(E)TRANSFORMER TO BE RELOCATED

87'-6"

DRIVE THRU

CURB

ALLEY TO BE ABANDONED (BY OTHERS)

LEFT IN LEFT OUT ONLY

36'-0"

30'-0"

PUE

PUBLIC UTILITY EASEMENT

ALLEY TO BE ABANDONED

FULL ACCESS

20'-0"

ALLEY

BEAUMONT STREET

EMPRESS STREET

0 10 20 40 80

Scale: 1" = 20'-0"

NORTH

Walgreens

Del Paso Blvd. & El Camino Ave.
Sacramento, California

Project:
Walgreens
Del Paso Boulevard & El Camino Avenue
Sacramento, California

Developer:
Interra-Vision Development
950 Glen Drive, Suite 100
Folsom, CA 95630

(P) 916.293.3000
(F) 916.293.3099

Site Plan
Preliminary

Job Number:	A06-006
Date:	01.30.06
Drawn By:	RAS
Revised:	01.23.08

Sheet:
SP.1

Rauschenbach Marvelli Becker architects
2277 Watt Ave - 2nd Floor
Sacramento, CA 95825
P 916.488.8500
F 916.488.8566
www.rmbarchitects.com

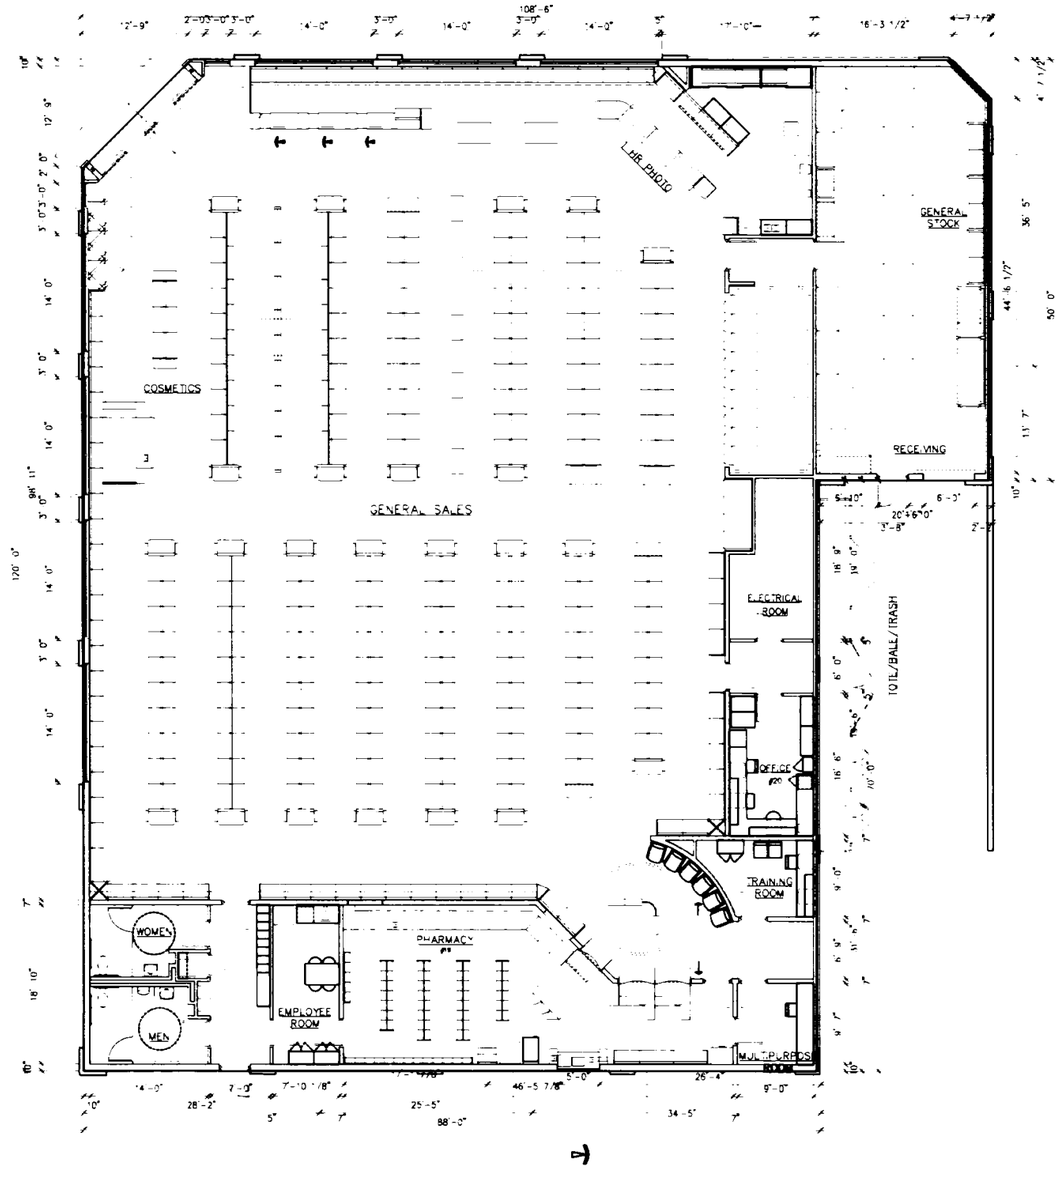

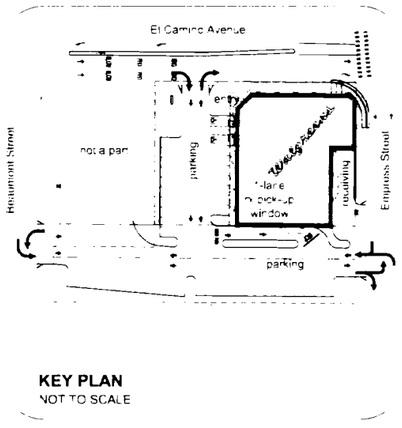

KEY PLAN
NOT TO SCALE

FOR REFERENCE ONLY SEE SHEET SP.1 FOR DETAILED SITE PLAN

Walgreens

FACILITIES PLANNING DESIGN & ENGINEERING
1416 WILMOT ROAD
DEERFIELD, IL 60015-5105

PROJECT DATA

TYPE		GENERAL SALES	■	FOOD MART	■
NEW LOCATION	■	PHARMACY	■	SECURITY LIGHT	■
NEW DESIGN (DESCRIBE)		HOUR PHOTO	■	24 HOUR STORE	
REMODEL		LIQUOR		OTHER	

SQUARE FOOT AREA SUMMARY

DEPARTMENT		SALES	STOCK	SERVICE	TOTAL EXISTG.	TOTAL NEW
GEN. SALES	NEW	8878	1282	1296		11456
	EXISTG					
FOOD MART	NEW	900				900
	EXISTG					
RX	NEW	783				783
	EXISTG					
RX WAITG	NEW	345				345
	EXISTG					
1-HOUR PHOTO	NEW	435				435
	EXISTG					
LIQUOR	NEW					
	EXISTG					
BSMT	NEW					
	EXISTG					
2ND FLOOR	NEW					
	EXISTG					
TOTAL NEW		9958	1282	1296		13586
TOTAL EXISTG						

TOTAL AREA FIRST FLOOR	13586 SQ FT
TOTAL AREA OTHER LEVELS	SQ FT
GROSS AREA INCLUDING ALL DEPARTMENTS & ALL LEVELS	13586 SQ FT
RA SHELVING LINEAL FEET	LIN FT

Walgreens ■ *Del Paso Blvd. & El Camino Ave.*
Sacramento, California

0 5 10 20 35

Scale: 1/8" = 1'-0"

Project:
Walgreens
Del Paso Boulevard & El Camino Avenue
Sacramento, California

Developer
Interra-Vision Development
2377 Gold Meadow Way, Suite 100
Gold River, CA 95670
P 916.526.2817
F 916.526.2820

Floor Plan
Preliminary

Job Number	A06-006
Date	11.29.06
Drawn By	RAS
Revised	

Sheet:
FP.1

Rauschenbach Marvelli Becker architects
2277 Watt Ave - 2nd Floor P 916.488.8500
Sacramento, CA 95825 F 916.488.8566
www.rmbarchitects.com

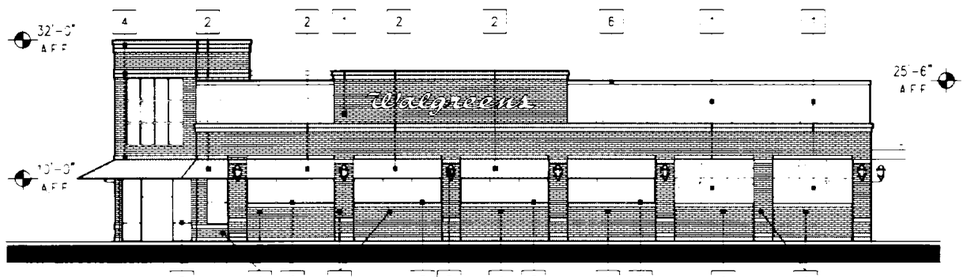

WEST EXTERIOR ELEVATION

SCALE 3/32" = 1'-0" (FACING BEAUMONT STREET)

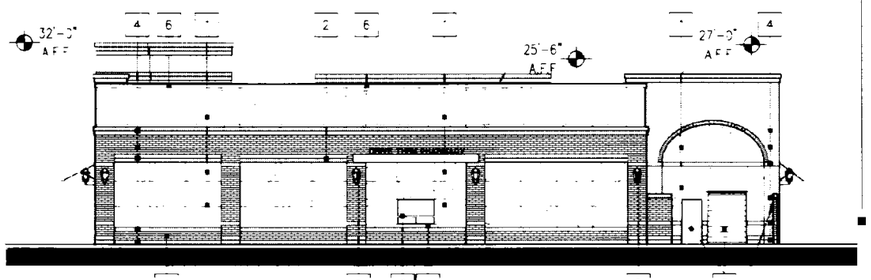

SOUTH EXTERIOR ELEVATION

SCALE 3/32" = 1'-0"

SCREENWALL

DRIVE THRU

STOP

	Material	Manufacturer	Style/Color
1	Cement Plaster	'Kelly Moore Paints'	KM4013-2 Bernard Beach
2	Metal Awning	'AEP Span'	Black
3	Storefront	TBD	Clear Anodized
4	Brick Veneer	'H.C. Muddox'	Railroad Blend
5	Light Fixture	'Architectural Area Lighting' or Equivalent	Towne Commons ALN440 Black
6	Cornice	'Kelly Moore Paints'	KM4013-2 Bernard Beach
7	Metal Doors	'Kelly Moore Paints'	212 Saltillo

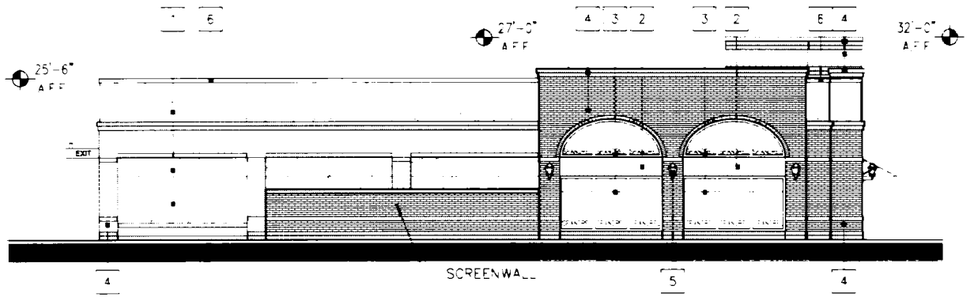

EAST EXTERIOR ELEVATION

SCALE 3/32" = 1'-0" (FACING EMPRESS STREET)

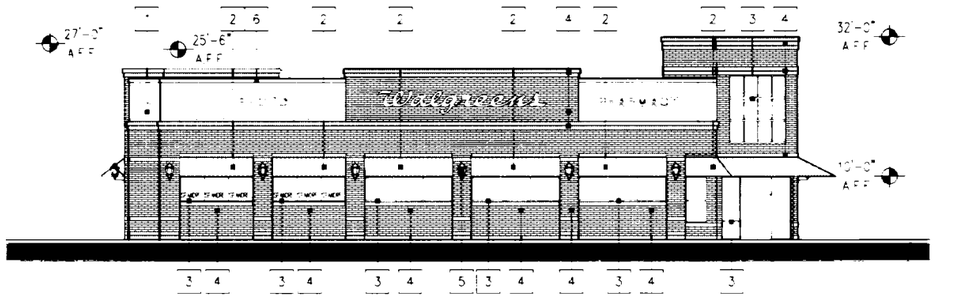

NORTH EXTERIOR ELEVATION

SCALE 3/32" = 1'-0" (FACING EL CAMINO AVENUE)

0 5 10 20 40

Scale: 3/32" = 1'-0"

Walgreens

Del Paso Blvd. & El Camino Ave.
Sacramento, California

Project:

Walgreens

Del Paso Boulevard & El Camino Avenue
Sacramento, California

Developer

Interra-Vision Development
950 Glenn Drive Suite 100
Folsom, CA 95630

P: 916.293.3000
F: 916.293-3099

Elevations

Preliminary

Job Number:	[illegible]
Date	[illegible]
Drawn By	RAS
Revised	[illegible]

Sheet

ELV.1

Rauschenbach Marvelli Becker
architects

2277 Watt Ave - 2nd Floor
Sacramento, CA 95825
P 916.488.8500
F 916.488.8566
www.rmbarchitects.com

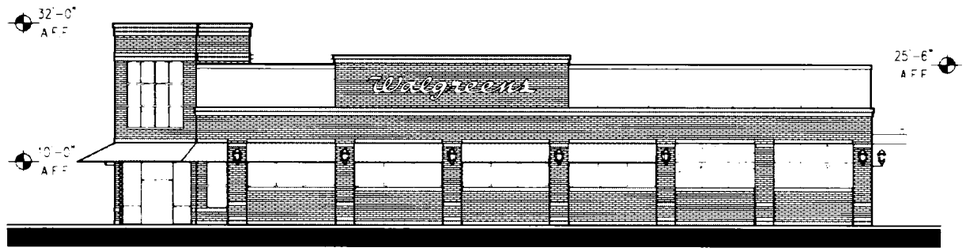

WEST EXTERIOR ELEVATION

SCALE 3/32" = 1'-0" (FACING BEAUMONT STREET)

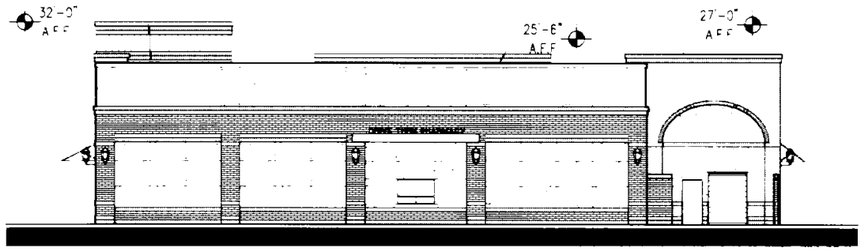

SOUTH EXTERIOR ELEVATION

SCALE 3/32" = 1'-0"

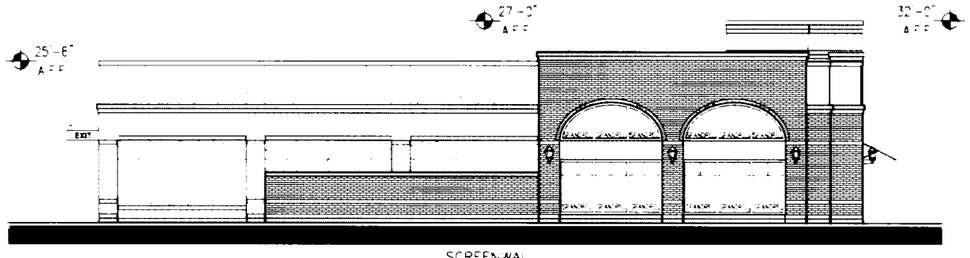

EAST EXTERIOR ELEVATION

SCALE 3/32" = 1'-0" (FACING EMPRESS STREET)

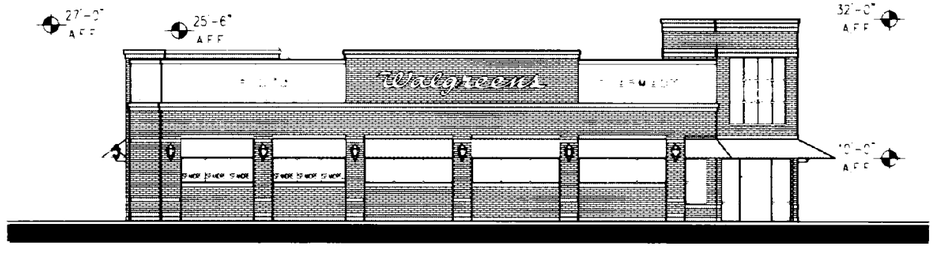

NORTH EXTERIOR ELEVATION

SCALE 3/32" = 1'-0" (FACING EL CAMINO AVENUE)

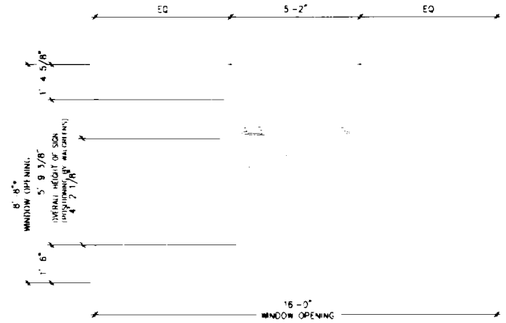

MORTAR & PESTLE TOWER SIGN

SCALE 3/8" = 1'-0"

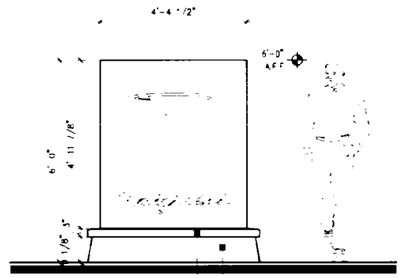

MONUMENT SIGN

6 A SCALE 1/2" = 1'-0"

SIGN AREA SUMMARY

WEST ELEVATION		
26'-8 1/2" WALGREENS SCRIPT SIGN	100.0 S.F.	
		100.0 S.F.
NORTHWEST ELEVATION AT TOWER		
MORTAR & PESTLE NEON SIGN	29.9 S.F.	
		29.9 S.F.
NORTH ELEVATION		
25'-8 1/2" WALGREENS SCRIPT SIGN	100.0 S.F.	
18" PHOTO INDIVIDUAL LETTER	11.6 S.F.	
18" PHARMACY INDIVIDUAL LETTER	19.2 S.F.	
		130.8 S.F.
EAST ELEVATION		
10" EXIT INDIVIDUAL LETTER	2.1 S.F.	
		2.1 S.F.
SOUTH ELEVATION		
10" DRIVE THRU PHARMACY INDIVIDUAL LETTER	12.6 S.F.	
		12.6 S.F.
TOTAL BUILDING SIGNAGE		275.4 S.F.
SITE SIGN AREA		
MONUMENT SIGN 22 S.F. EACH FACE= 44.0 S.F.		
TOTAL SITE SIGNAGE		44.0 S.F.
TOTAL SIGNAGE AREA		319.4 S.F.

Project
Walgreens
Del Paso Boulevard & E. Camino Avenue
Sacramento, California

Developer
Interra-Vision Development
2377 Gold Meadow Way, Suite 100
Gold River, CA 95670
P: 916.526.2817
F: 916.526.2820

Elevations
Preliminary

Job Number: [redacted]
Date: [redacted]
Drawn By: RAS
Revised: [redacted]

Sheet
ELV.2

Rauschenbach Marvelli Becker architects
2277 Watt Ave - 2nd Floor P 916.488.8500
Sacramento, CA 95825 F 916.488.8566
www.rmbarchitects.com

[redacted]

PLANT LIST

SYM	[redacted] BOTANICAL NAME	COMMON NAME	REMARKS
TREES			
CEL AUS	5 GALLON	CELTIS AUSTRALIS	EUROPEAN HACKBERRY
LAG FAU	24" BOX	LAGERSTROEMIA X FAURIEI 'NATCHEZ'	CRAPE MYRTLE STANDARD SNGL. TRUNK
PLA ACE	5 GALLON	PLATANUS ACERIFOLIA 'COLUMBIA'	LONDON PLANE TREE
QUE ILE	5 GALLON	QUERCUS ILEX	HOLLY OAK
SHRUBS			
[illegible]	GALLON	HEMEROCALLIS 'STELLA DE ORO'	DWARF YELLOW DAYLILY
LI	5 GALLON	LIGUSTRUM JAPONICUM 'TEXANUM'	JAPANESE PRIVET
MR	GALLON	MUHLENBERGIA RIGENS	DEER GRASS
MT	GALLON	NASSELLA TENUISSIMA	MEXICAN FEATHER GRASS
PHO	5 GALLON	PHORMIUM 'MAORI QUEEN'	NEW ZEALAND FLAX HYBRID
PS	GALLON	PENNISETUM SETACEUM 'RUBRUM'	PURPLE FOUNTAIN GRASS
RUC	1 GALLON	ROSA 'THE CARPET'	'THE CARPET' ROSE
TV	GALLON	TULBAGHIA VIOLACEA	SOCIETY GARLIC
XF	5 GALLON	XYLOSMA CONGESTA	DWARF XYLOSMA
GROUND COVERS & VINES			
[illegible]	GALLON	TRACHELOSPERMUM JASMINOIDES	STAR JASMINE PLANT @ 24" OC

TREE CALLOUT LEGEND:

QUANTITY / PLANT SYMBOL / CONTAINER SIZE

SHRUB CALLOUT LEGEND:

PLANT SYMBOL / QUANTITY

PARKING LOT SHADE CALCULATIONS

TOTAL PARKING AREA PAVING 9362 SF
TOTAL PARKING AREA SHADE REQUIRED 3686 SF 50%
TOTAL PARKING AREA SHADE PROVIDED 4683 SF 51%

3 FULL CELTIS AT 962 SF EA = 1886 SF
10 CELTIS AT 71 SF EA = 711 SF
HALF CELTIS AT 48 SF EA = 48 SF
FULL QUERCUS AT 962 SF EA = 962 SF
6 HALF QUERCUS AT 48 SF EA = 1806 SF
10 PLATANUS AT 71 SF EA = 442 SF
FULL LAGERSTROEMIA AT 314 SF EA = 314 SF
3 HALF LAGERSTROEMIA AT 157 SF EA = 471 SF

NOTES:

1. ALL PLANTS SHALL BE WATERED WITH AN AUTOMATIC IRRIGATION SYSTEM
2. LANDSCAPE SHALL BE DESIGNED PER CITY OF SACRAMENTO LANDSCAPE ORDINANCES
3. NO GROUND COVER OR SHRUBS ARE TO BE PLANTED WITHIN 3' OF ANY TREE TRUNK
4. ALL EXISTING TREES ON SITE NOT SHOWN TO REMAIN SHALL BE REMOVED

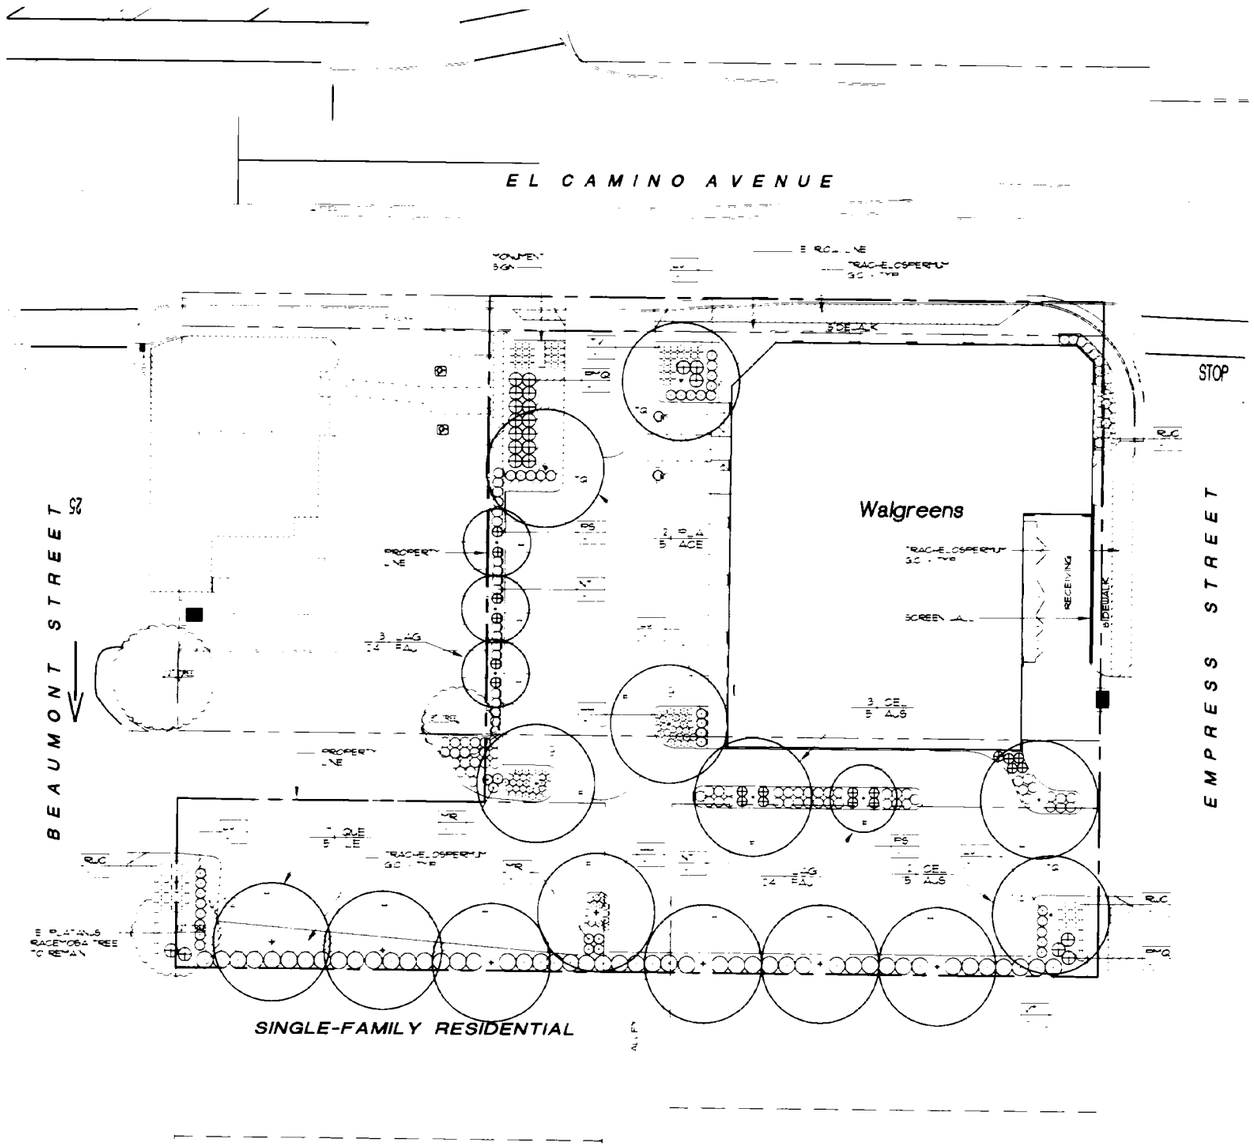

STRAYER ASSOCIATES
LANDSCAPE ARCHITECTURE
5624 ROCKHILL RD PLACE
DAVIS CA 95616
PHONE 530 758-3810
FAX 530 758-0551

0 10 20 40 80

Scale: 1" = 20'-0" NORTH

Walgreens ■ *Del Paso Blvd. & El Camino Ave.*
Sacramento, California

Project
Walgreens
Del Paso Boulevard & El Camino Avenue
Sacramento, California

Developer
Interra-Vision Development
2377 Gold Meadow Way Suite 100
Gold River CA 95670
P 916 526 2811
F 916 526 2820

Landscape Plan
Preliminary

Job Number	A06-X6
Date	11.30.06
Drawn By	DAS
Revised	12.13.06

Sheet
L.1

Rauschenbach Marvelli Becker architects
2277 Watt Ave - 2nd Floor P 916.488.8500
Sacramento, CA 95825 F 916.488.8566
www.rmbarchitects.com

©2006

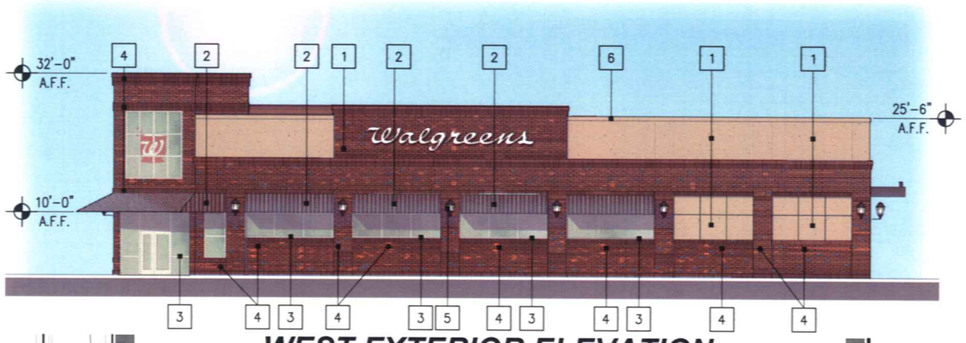

WEST EXTERIOR ELEVATION

SCALE 3/32" = 1'-0" (FACING BEAUMONT STREET)

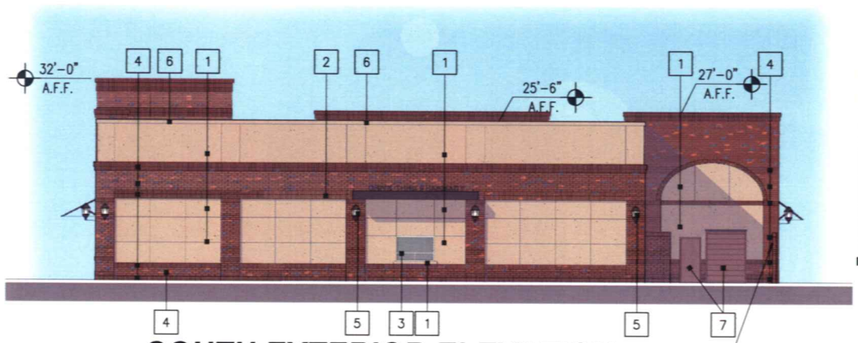

SOUTH EXTERIOR ELEVATION

SCALE 3/32" = 1'-0"

SCREENWALL

	Material	Manufacturer	Style/Color
1	Cement Plaster	"Kelly Moore Paints"	KM4013-2 Bernard Beach
2	Metal Awning	"AEP Span"	Black
3	Storefront	TBD	Clear Anodized
4	Brick Veneer	"H.C. Muddox"	Railroad Blend
5	Light Fixture	"Architectural Area Lighting" or Equivalent	Towne Commons ALN440 Black
6	Cornice	"Kelly Moore Paints"	KM4013-2 Bernard Beach
7	Metal Doors	"Kelly Moore Paints"	212 Saltillo

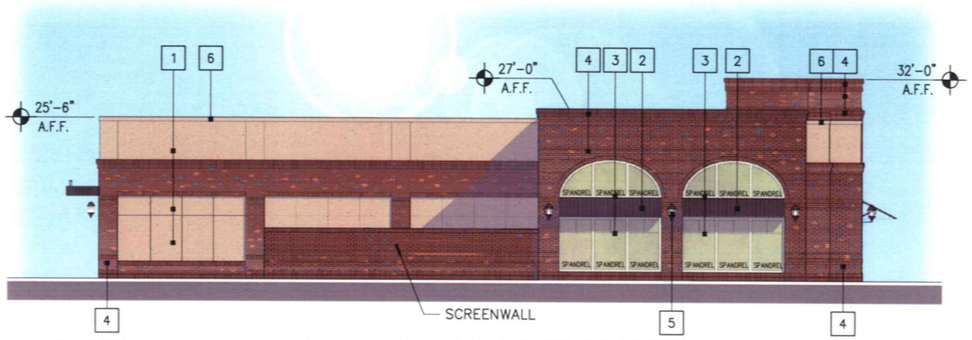

EAST EXTERIOR ELEVATION

SCALE 3/32" = 1'-0" (FACING EMPRESS STREET)

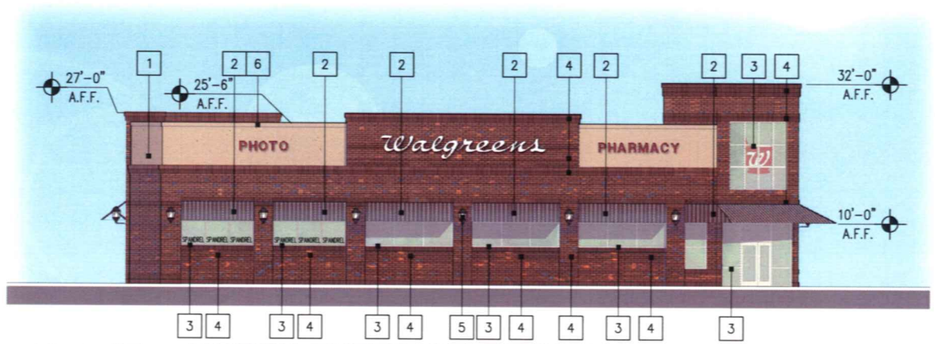

NORTH EXTERIOR ELEVATION

SCALE 3/32" = 1'-0" (FACING EL CAMINO AVENUE)

Walgreens ■ *Del Paso Blvd. & El Camino Ave.*
Sacramento, California

0 5 10 20 40

Scale: 3/32" = 1'-0"

Project:

Walgreens

Del Paso Boulevard & El Camino Avenue
Sacramento, California

Developer:

Interra-Vision Development
950 Glen Drive, Suite 100
Folsom, CA 95630

(P) 916.293.3000
(F) 916.293-3099

Elevations

Preliminary

Job Number:	A06-006
Date:	08.13.07
Drawn By:	RAS
Revised:	01.15.08

Sheet:

ELV.1C

Rauschenbach Marvelli Becker architects

2277 Watt Ave - 2nd Floor
Sacramento, CA 95825
P 916.488.8500
F 916.488.8566
www.rmbarchitects.com