City Of Sacramento

Development Services
Department
Current Planning
Division

Aerial Image

CopperStone Village I and CopperStone Villages II & III

Collge Square PUD

8000 & 7640 W. Stockton Blvd

P07-124 & P07-125

Feet
100 50 0 100 200 300

Development Services
We Help Build A Great City

Aerial Photos from March 2004

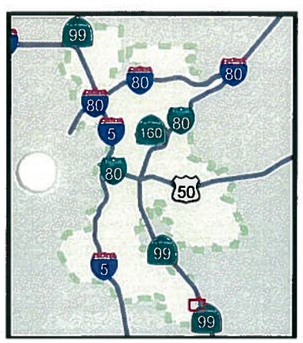

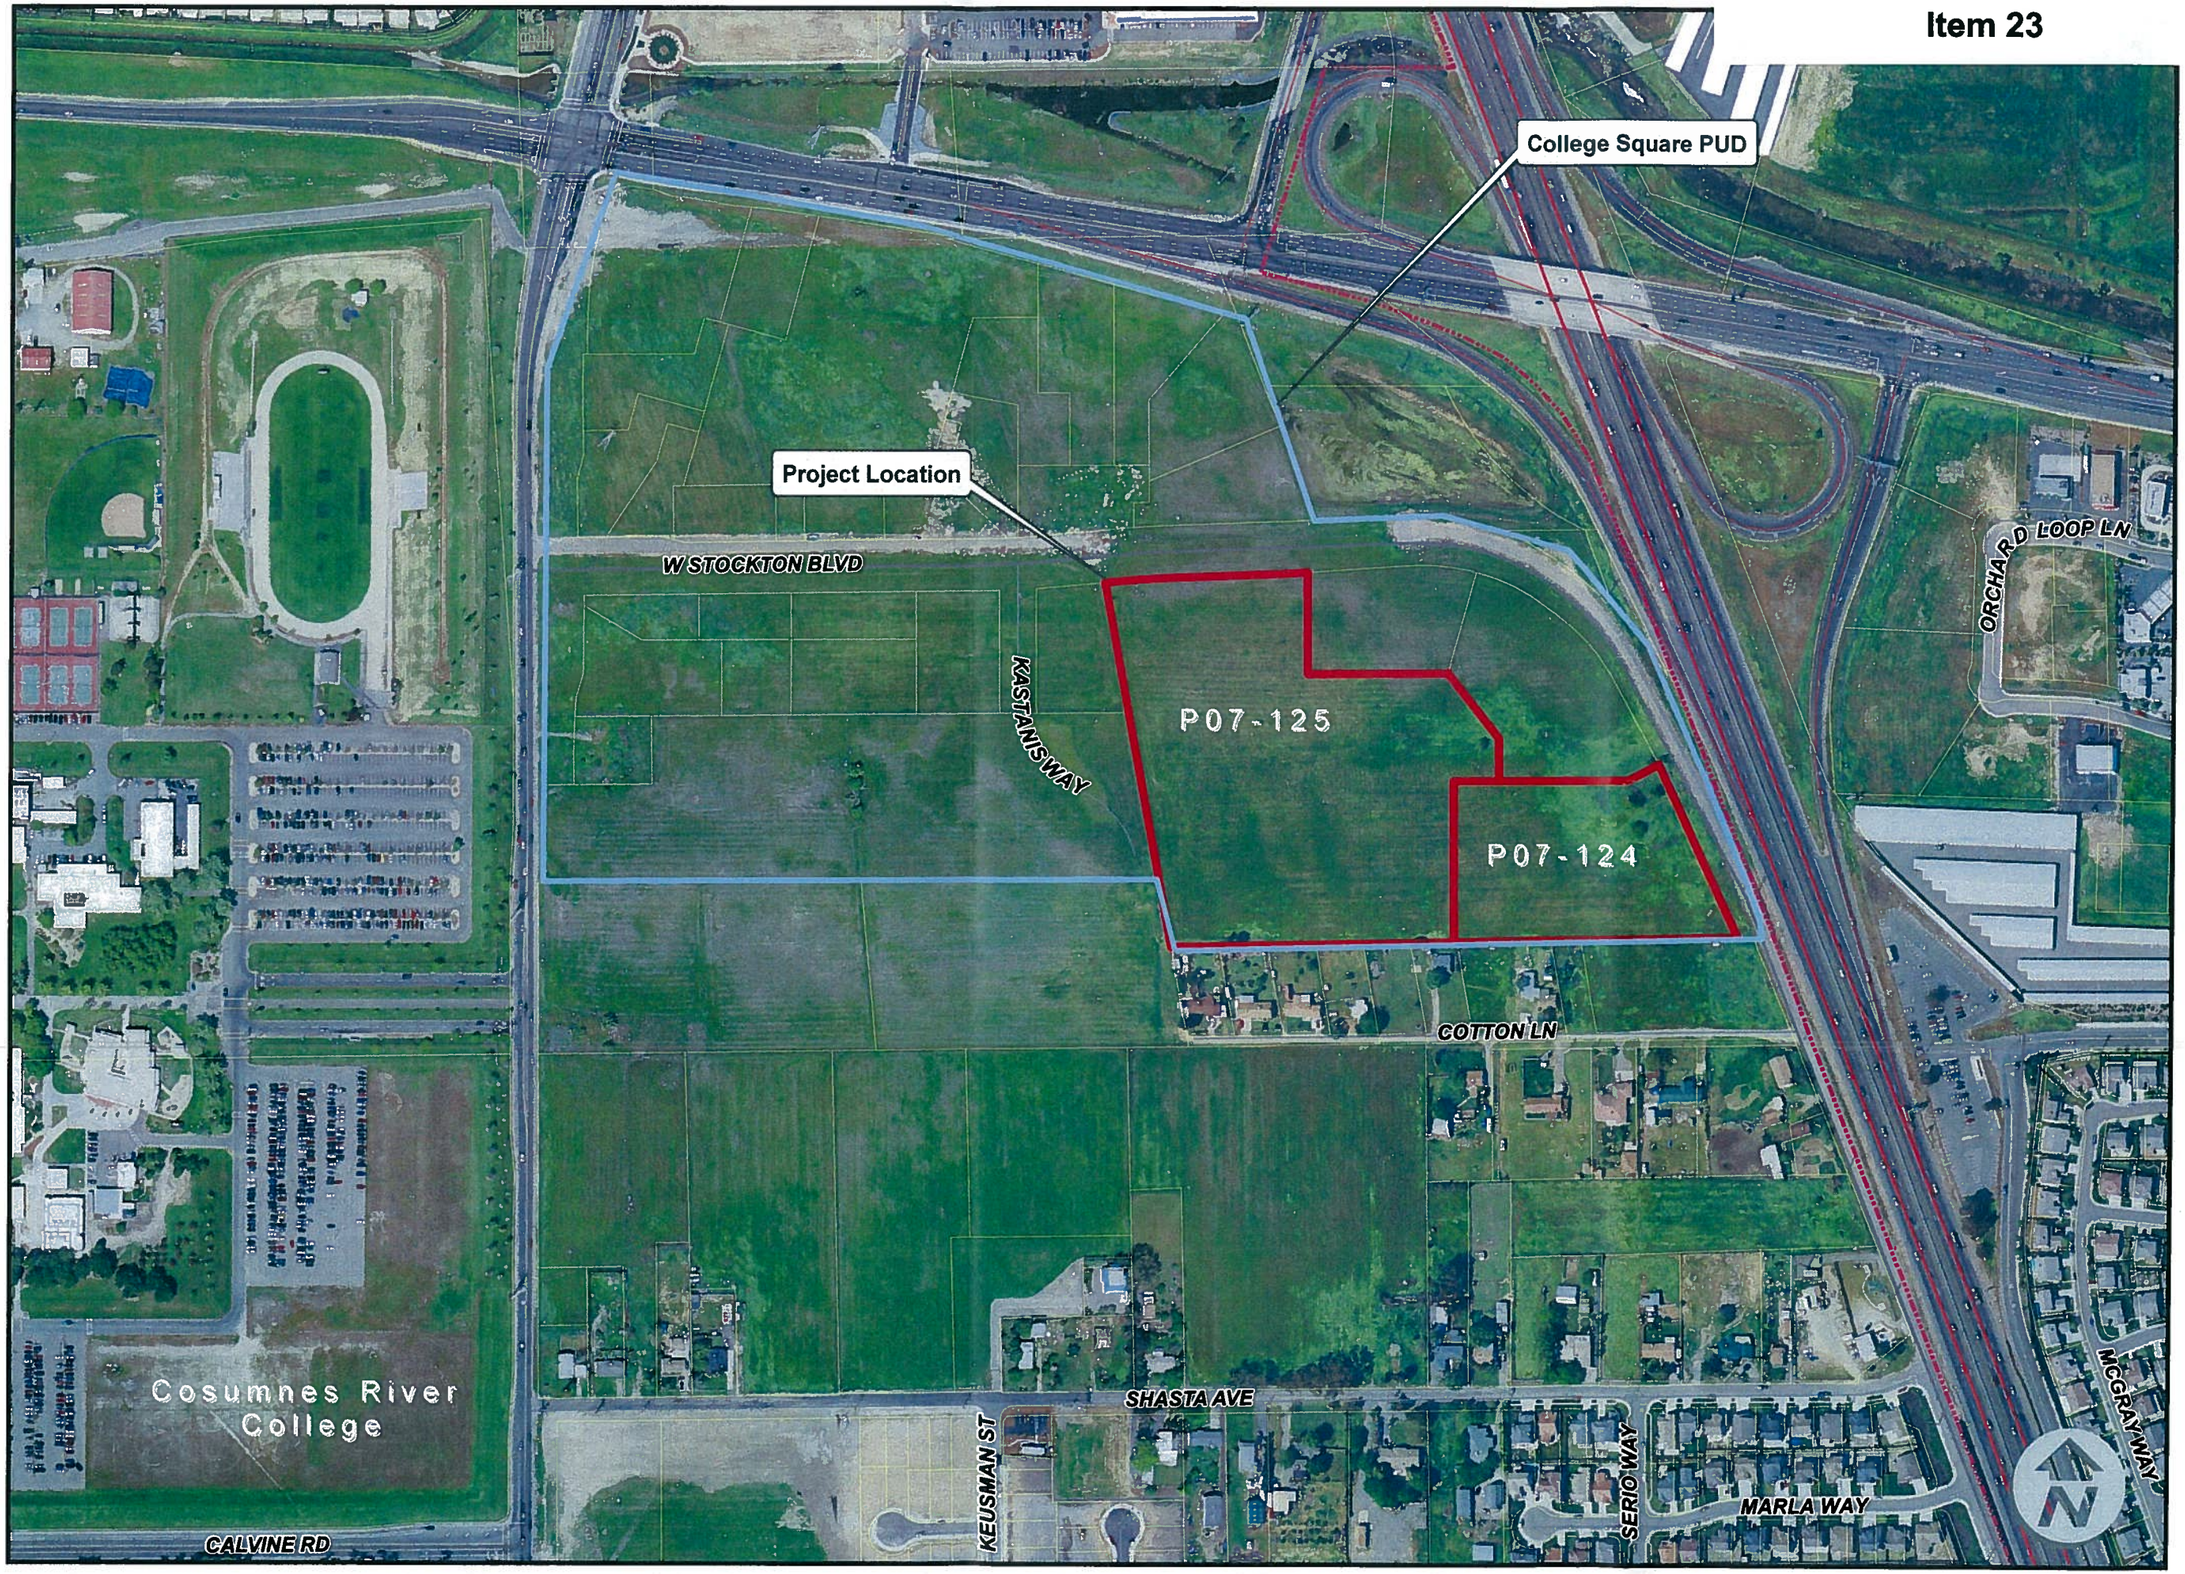

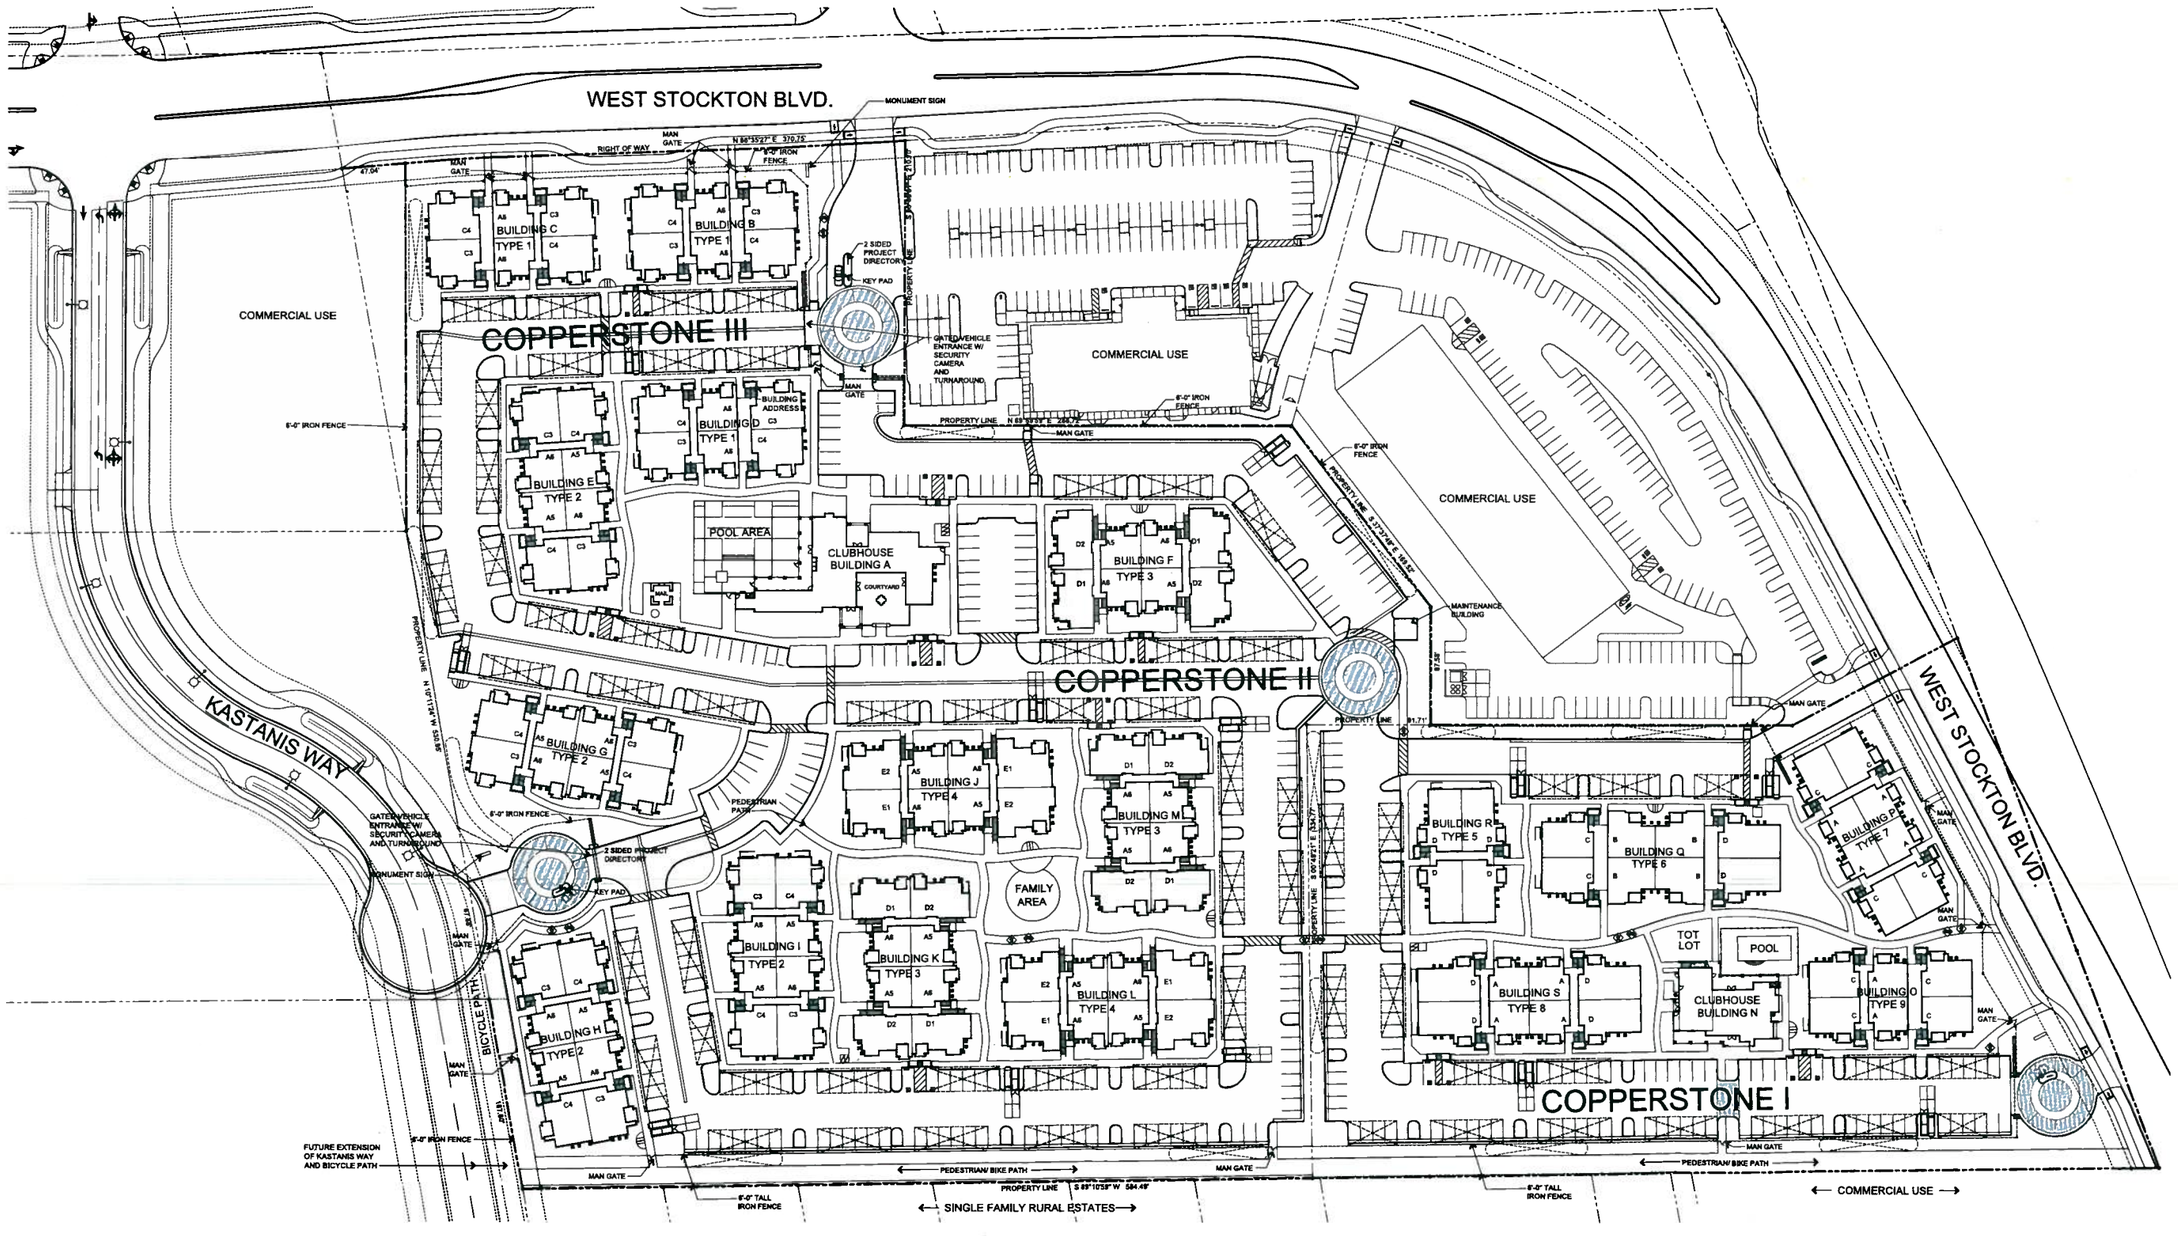

COPPERSTONE VILLAGES

CONTEXTUAL SITE PLAN

SCALE 1" = 40'-0"

0 10 20 40

REVISED JANUARY 30, 2008
REVISED DECEMBER 12, 2007
REVISED NOVEMBER 14, 2007
AUGUST 30, 2007

kuchman

A2

USA Properties Fund

COPPERSTONE VILLAGES

Sacramento, California

COLOR PALETTE A

0 2 4 8 SCALE 3/16" = 1'-0" DECEMBER 19, 2007

2203 13th Street Sacramento, CA 95818 tel: 916 447 3436 fax: 916 447 3466

kuchman ARCHITECTS PC

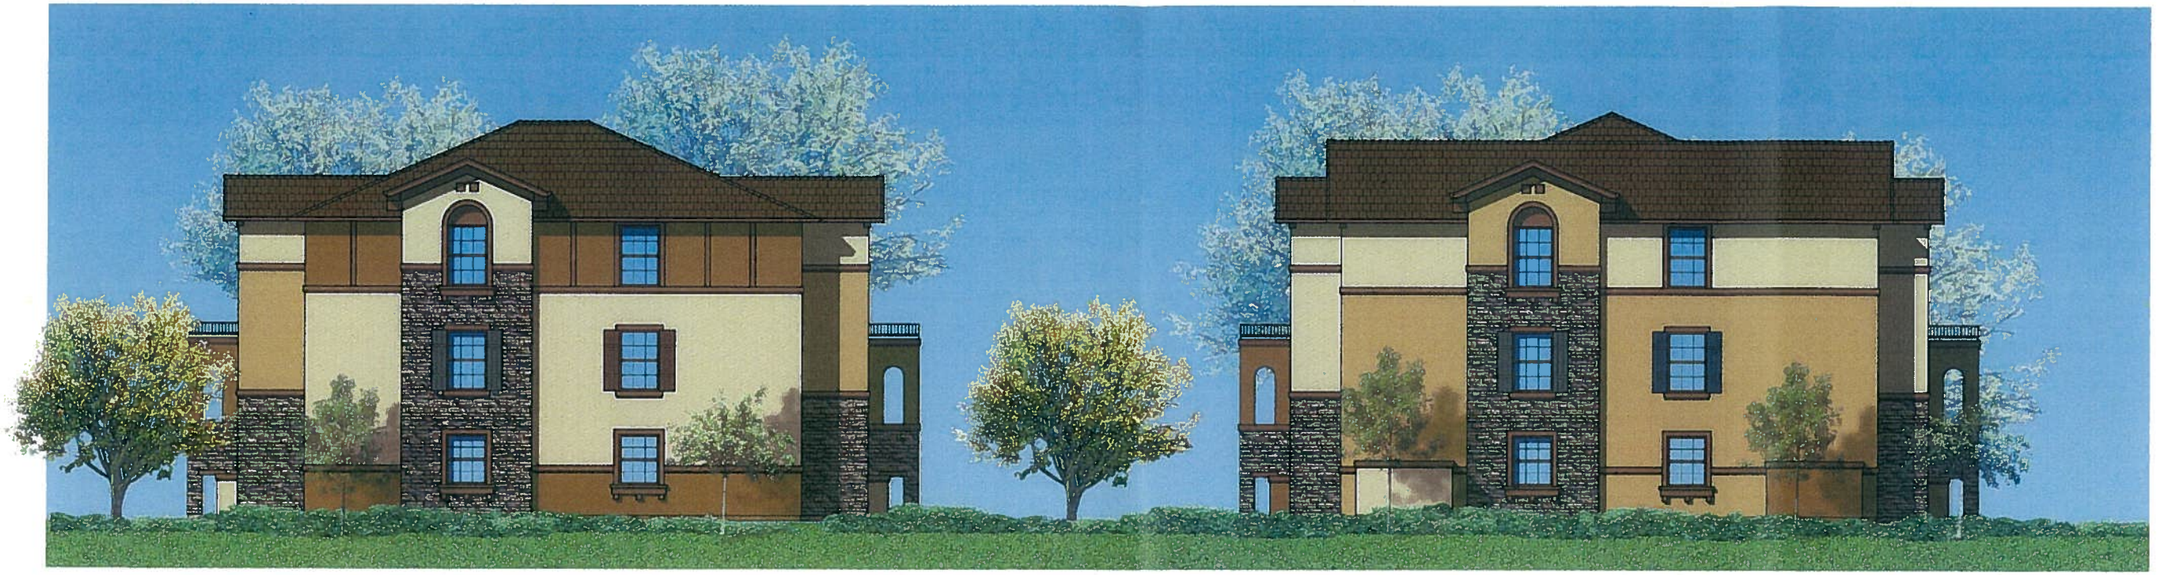

USA Properties Fund

COPPERSTONE VILLAGES

Sacramento, California

COLOR PALETTE B

0 2 4 8 SCALE 3/16" = 1'-0" DECEMBER 18, 2007

2203 13th Street Sacramento, CA 95818 tel: 916 447 3436 fax: 916 447 3466

kuchman ARCHITECTS INC

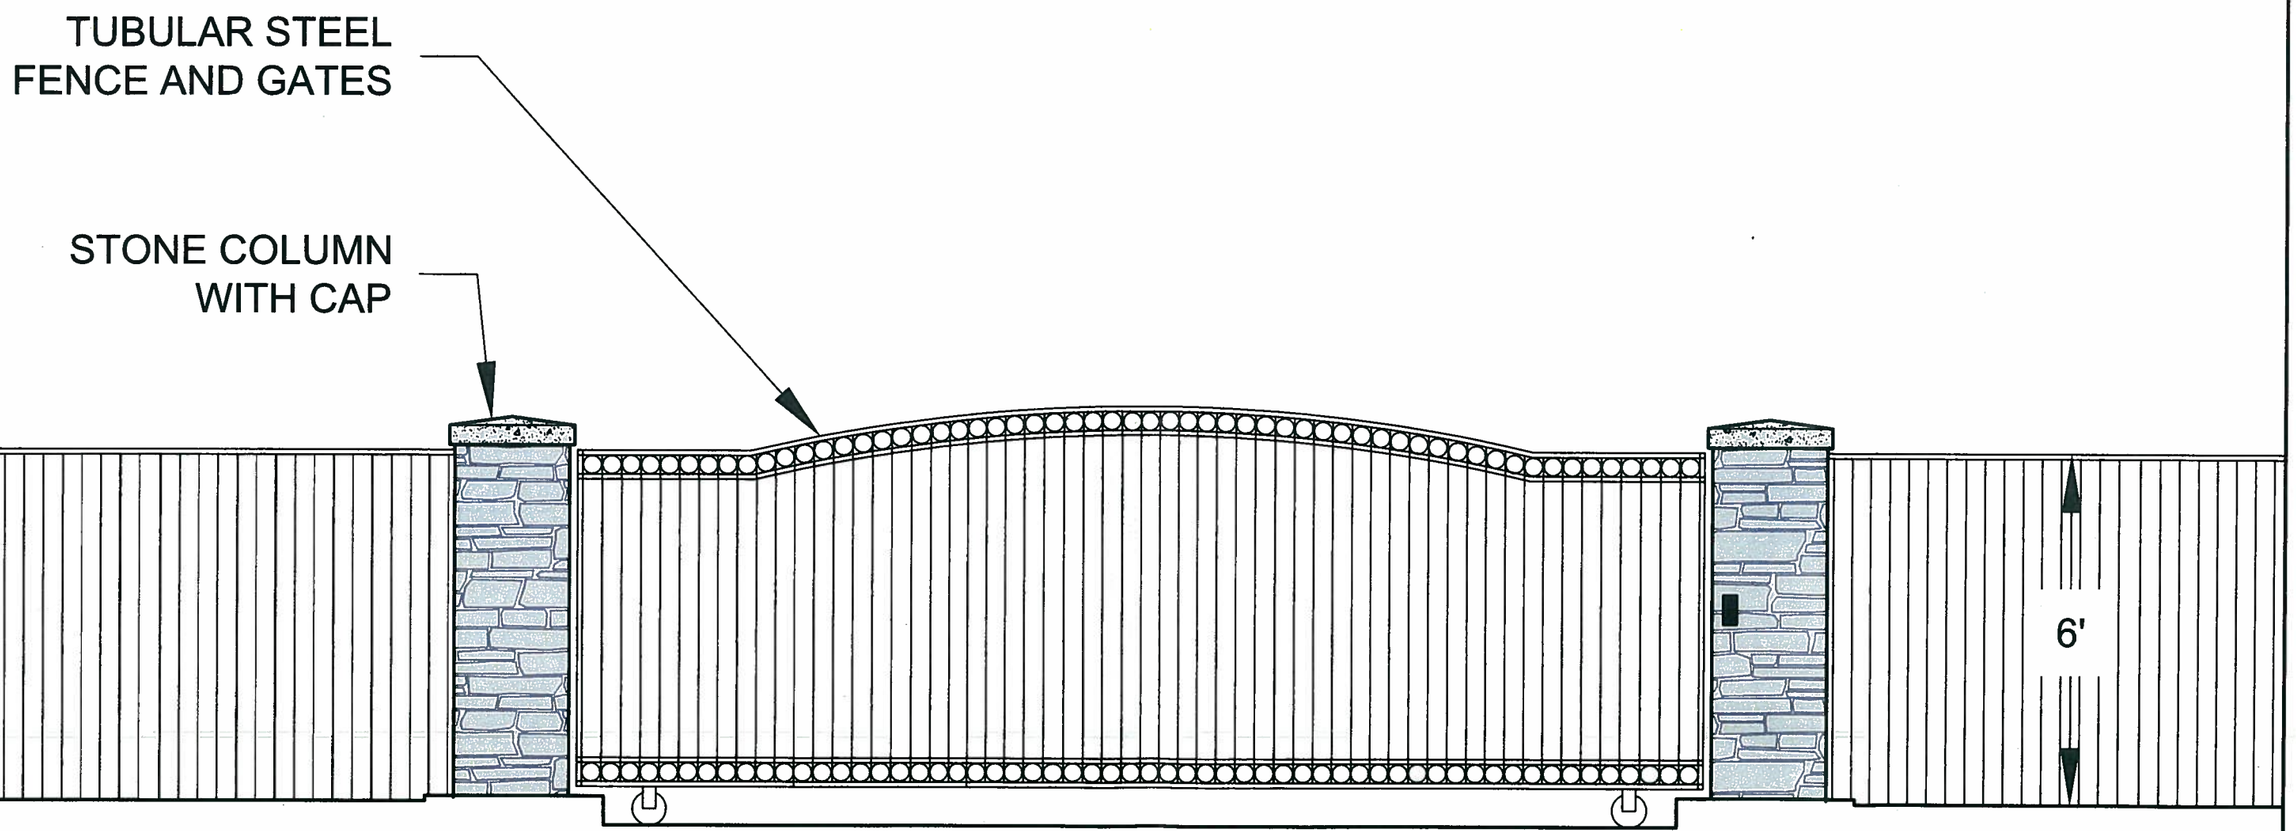

DEERING DESIGN
SITE PLANNING
URBAN DESIGN
LANDSCAPE ARCHITECTURE

3 Parkside Dr.
Davis, CA 95616
office (530) 756-9356
mobile (530) 304-4771
paul@deeringdesign.com
California L.A. #1976
Nevada L.A. #155

COPPERSTONE I, II & III

USA PROPERTIES

ENTRY GATE

DATE: 02/22/08

NO. 1

OF 1