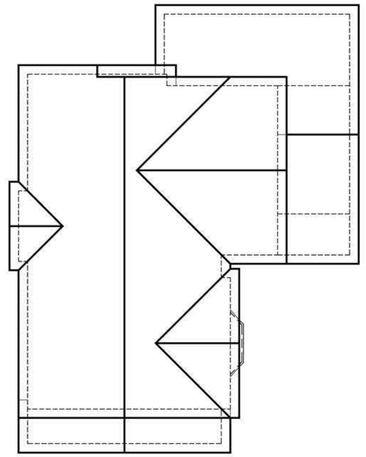

scale: 1/8"=1'-0"

roof PLAN (pitches 10:12 & 5:12 u.n.o.)

scale: 1/4"=1'-0"

right ELEVATION

scale: 1/4"=1'-0"

rear ELEVATION

scale: 1/4"=1'-0"

left ELEVATION

commons | planONE

CONCEPT ELEVATIONS | ENGLISH REVIVAL

McKinley Village

the new home company

woodleyarchitecturalgroup,inc
::colorado:: 9137 s ridgeline blvd. suite 120 / highlands ranch, co 80129 / 303 683.7231 / 303 683.2922 (fax)
::california:: 2943 pullman st. suite A / santa ana, ca 92705 / 949 553.8919 / 949 553.8909

01 • 17 • 2014

these drawings are intended for design development and preliminary studies only and are not to be used for any other purpose, such as final plotting or final engineering.
© copyright Woodley Architectural Group, Inc. these drawings may not be used or duplicated without the expressed written permission of Woodley Architectural Group, Inc.

SECOND FLOOR

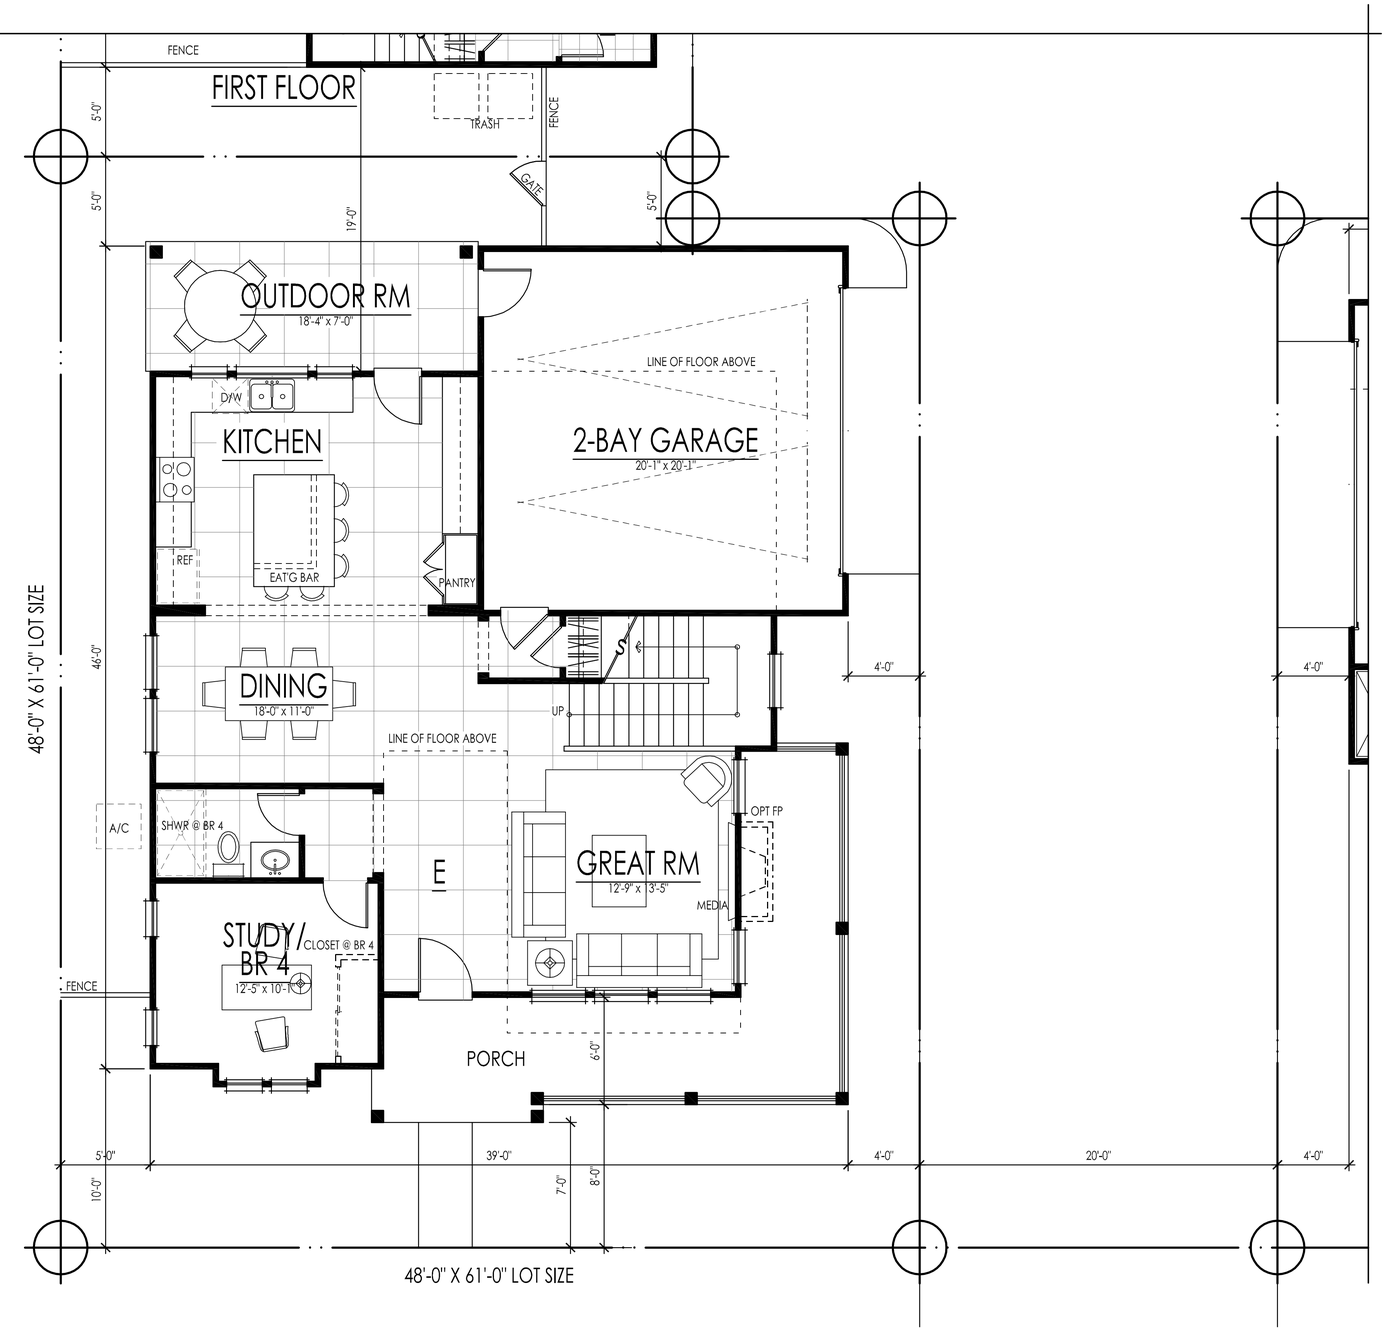

first floor: 1031 sf
second floor: 1114 sf
total living: 2145 sf

THE COMMONS // planFOUR

McKinley Village

the new home company

woodleyarchitecturalgroup,inc
::colorado:: 9137 s ridgeline blvd. suite 120 / highlands ranch, co 80129 / 303 683.7231 / 303 683.2922 (fax)
::california:: 2943 pullman st. suite A / santa ana, ca 92705 / 949 553.8919 / 949 553.8909

01 • 17 • 2014

these drawings are intended for design development and preliminary studies only and are not to be used for any other purpose, such as final plotting or final engineering.
© copyright Woodley Architectural Group, Inc. these drawings may not be used or duplicated without the expressed written permission of Woodley Architectural Group, Inc.

CALIFORNIA COTTAGE

COLONIAL

FRENCH COUNTRY

The Commons
planFOUR

MCKINLEY VILLAGE

the new home company

woodleyarchitecturalgroup,inc
:: colorado:: 731 southpark dr. suite b / litteton, co 80120 / 303 683.7231 / 303 683.2922 (fax)
::california:: 2943 pullman st. suite A / santa ana, ca 92705 / 949 553.8919 / 949 553.8909

© copyright Woodley Architectural Group, Inc. these drawings may not be used or duplicated without the expressed written permission of Woodley Architectural Group, Inc.

01 17 2014

these drawings are intended for design development and preliminary studies only and are not to be used for any other purpose, such as final plotting or final engineering

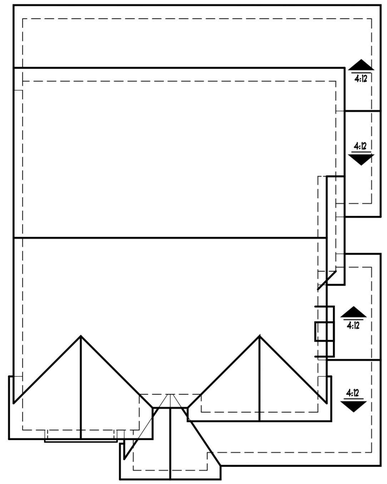

scale: 1/8"=1'-0"

roof PLAN (all pitches 6:12 u.n.o.)

scale: 1/4"=1'-0"

right ELEVATION

scale: 1/4"=1'-0"

rear ELEVATION

scale: 1/4"=1'-0"

left ELEVATION

commons | planFOUR

CONCEPT ELEVATIONS | CALIFORNIA COTTAGE

McKinley Village

the new home company

woodleyarchitecturalgroup,inc
::colorado:: 9137 s ridgeline blvd. suite 120 / highlands ranch, co 80129 / 303 683.7231 / 303 683.2922 (fax)
::california:: 2943 pullman st. suite A / santa ana, ca 92705 / 949 553.8919 / 949 553.8909

01 • 17 • 2014

these drawings are intended for design development and preliminary studies only and are not to be used for any other purpose, such as final plotting or final engineering.
© copyright Woodley Architectural Group, Inc. these drawings may not be used or duplicated without the expressed written permission of Woodley Architectural Group, Inc.

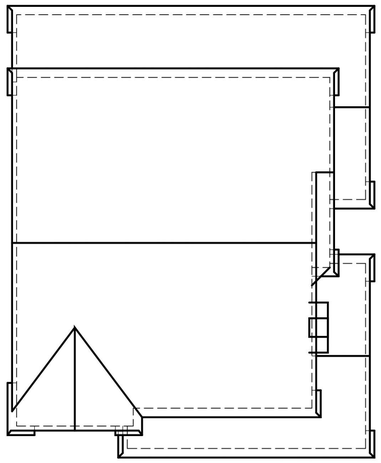

scale: 1/8"=1'-0"

roof PLAN (all pitches 6:12 u.n.o.)

scale: 1/4"=1'-0"

right ELEVATION

scale: 1/4"=1'-0"

rear ELEVATION

scale: 1/4"=1'-0"

left ELEVATION

commons | planFOUR

CONCEPT ELEVATIONS | COLONIAL

McKinley Village

the new home company

woodley**architectural**group,inc

::colorado:: 9137 s ridgeline blvd. suite 120 / highlands ranch, co 80129 / 303 683.7231 / 303 683.2922 (fax)

::california:: 2943 pullman st. suite A / santa ana, ca 92705 / 949 553.8919 / 949 553.8909

01 • 17 • 2014

these drawings are intended for design development and preliminary studies only and are not to be used for any other purpose, such as final plotting or final engineering.

© copyright Woodley Architectural Group, Inc. these drawings may not be used or duplicated without the expressed written permission of Woodley Architectural Group, Inc.

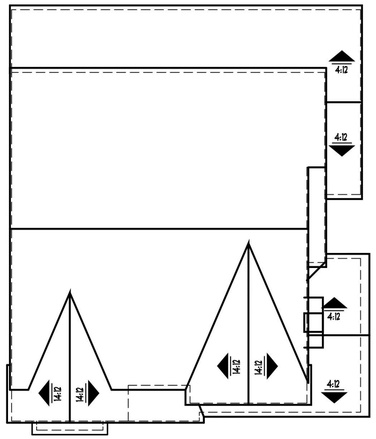

scale: 1/8"=1'-0"

roof PLAN (all pitches 6:12 u.n.o.)

scale: 1/4"=1'-0"

right ELEVATION

scale: 1/4"=1'-0"

rear ELEVATION

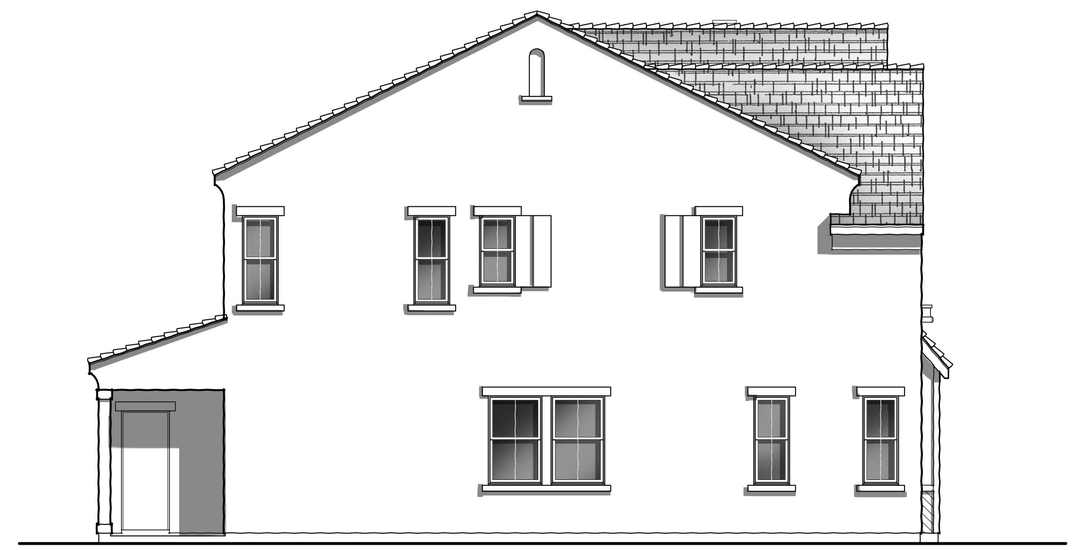

scale: 1/4"=1'-0"

left ELEVATION

commons | planFOUR

CONCEPT ELEVATIONS | FRENCH COUNTRY

McKinley Village

the new home company

woodleyarchitecturalgroup,inc
::colorado:: 9137 s ridgeline blvd. suite 120 / highlands ranch, co 80129 / 303 683.7231 / 303 683.2922 (fax)
::california:: 2943 pullman st. suite A / santa ana, ca 92705 / 949 553.8919 / 949 553.8909

01 • 17 • 2014

these drawings are intended for design development and preliminary studies only and are not to be used for any other purpose, such as final plotting or final engineering.
© copyright Woodley Architectural Group, Inc. these drawings may not be used or duplicated without the expressed written permission of Woodley Architectural Group, Inc.

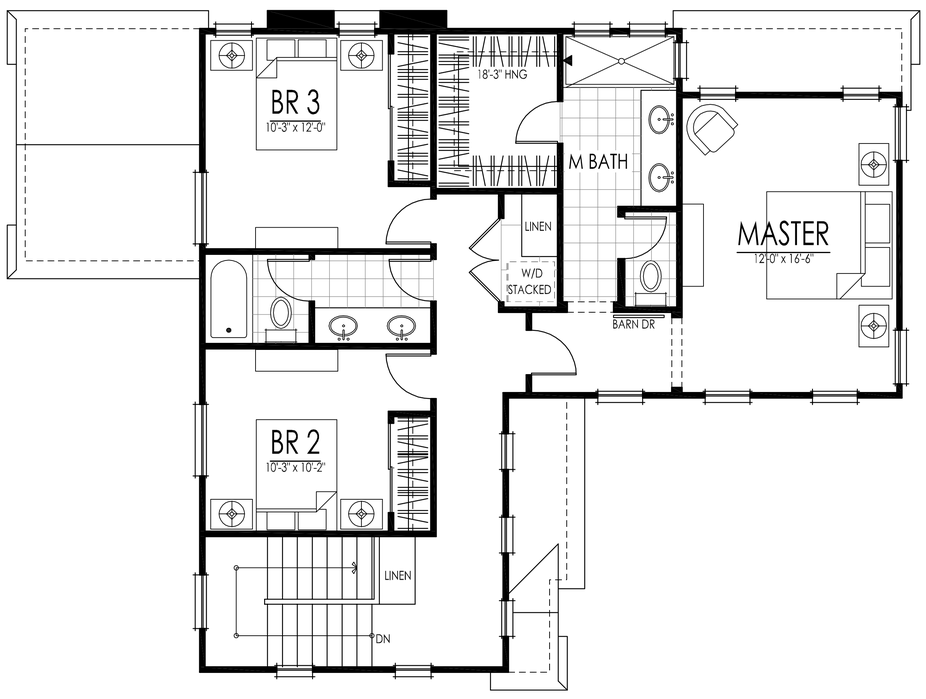

SECOND FLOOR

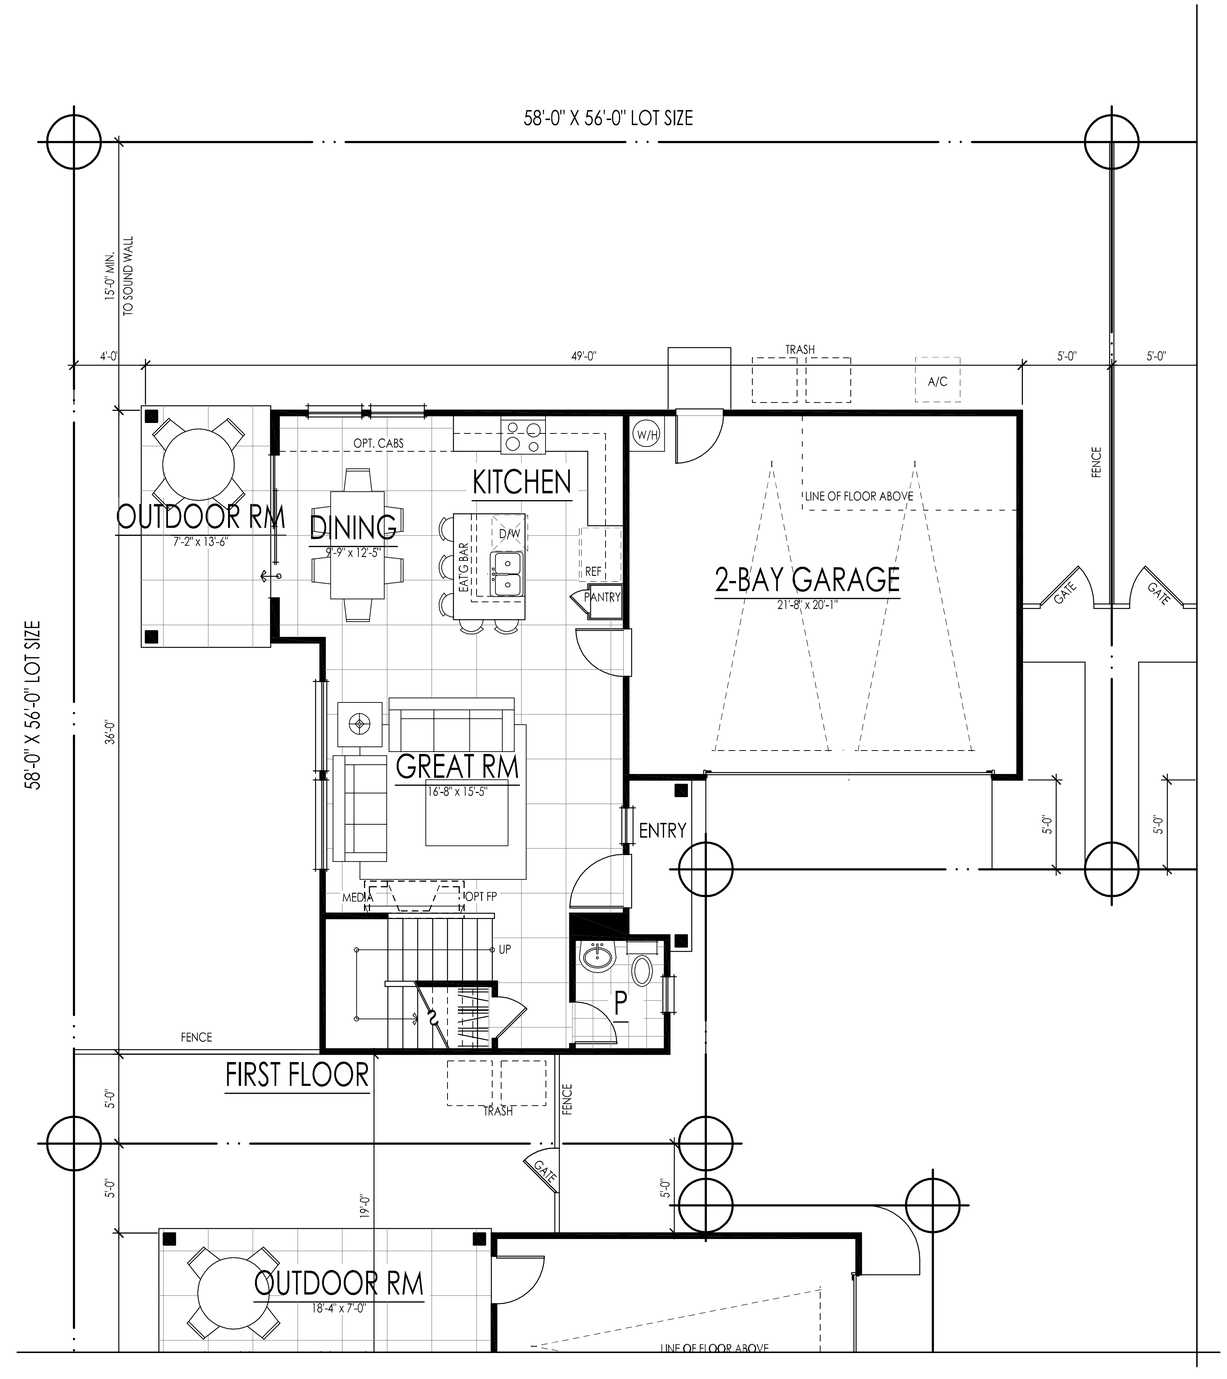

first floor: 672 sf
second floor: 958 sf
total living: 1630 sf

McKinley Village

the new home company

THE COMMONS // planTWO

woodleyarchitecturalgroup,inc
::colorado:: 9137 s ridgeline blvd. suite 120 / highlands ranch, co 80129 / 303 683.7231 / 303 683.2922 (fax)
::california:: 2943 pullman st. suite A / santa ana, ca 92705 / 949 553.8919 / 949 553.8909

01 • 17 • 2014

these drawings are intended for design development and preliminary studies only and are not to be used for any other purpose, such as final plotting or final engineering.
© copyright Woodley Architectural Group, Inc. these drawings may not be used or duplicated without the expressed written permission of Woodley Architectural Group, Inc.

CALIFORNIA COTTAGE

COLONIAL

FRENCH COUNTRY

The Commons
planTWO

McKINLEY VILLAGE

the new home company

woodley**architectural**group,inc

:: colorado:: 731 southpark dr. suite b / litteton, co 80120 / 303 683.7231 / 303 683.2922 (fax)
::california:: 2943 pullman st. suite A / santa ana, ca 92705 / 949 553.8919 / 949 553.8909

© copyright Woodley Architectural Group, Inc. these drawings may not be used or duplicated without the expressed written permission of Woodley Architectural Group, Inc.

01 17 2014

these drawings are intended for design development and preliminary studies only and are not to be used for any other purpose, such as final plotting or final engineering

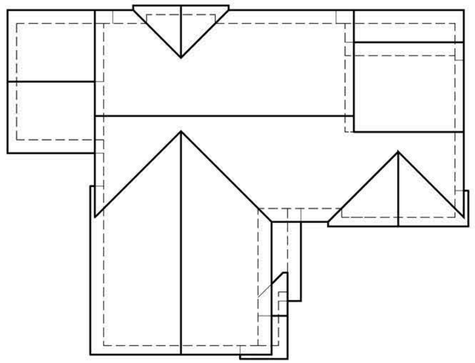

scale: 1/8"=1'-0"

roof PLAN (all pitches 6:12 u.n.o.)

scale: 1/4"=1'-0"

right ELEVATION

scale: 1/4"=1'-0"

rear ELEVATION

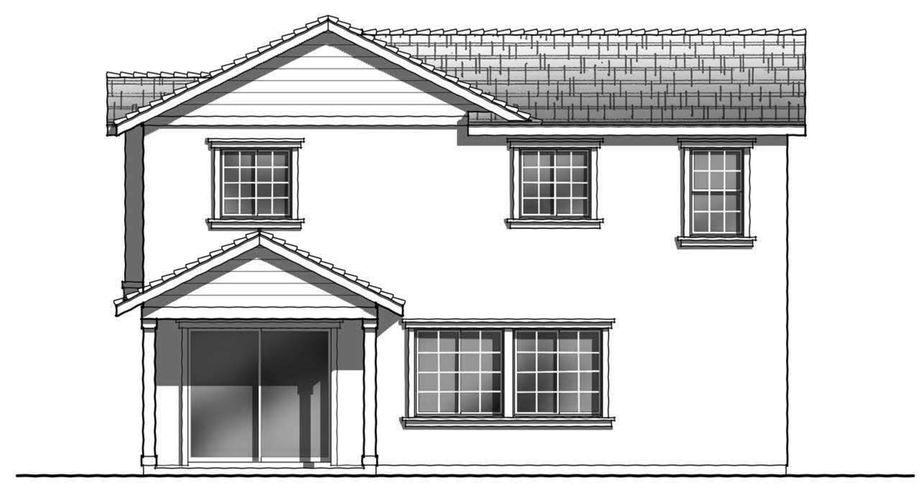

scale: 1/4"=1'-0"

left ELEVATION

commons | planTWO

CONCEPT ELEVATIONS | CALIFORNIA COTTAGE

McKinley Village

the new home company

woodleyarchitecturalgroup,inc
::colorado:: 9137 s ridgeline blvd. suite 120 / highlands ranch, co 80129 / 303 683.7231 / 303 683.2922 (fax)
::california:: 2943 pullman st. suite A / santa ana, ca 92705 / 949 553.8919 / 949 553.8909

01 • 17 • 2014

these drawings are intended for design development and preliminary studies only and are not to be used for any other purpose, such as final plotting or final engineering.
© copyright Woodley Architectural Group, Inc. these drawings may not be used or duplicated without the expressed written permission of Woodley Architectural Group, Inc.

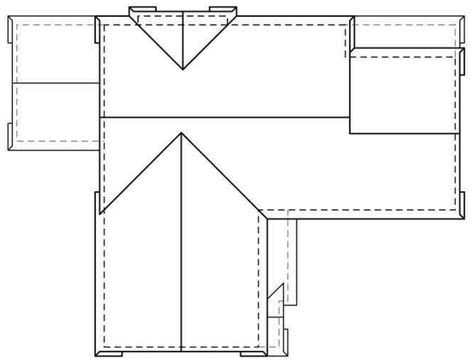

scale: 1/8"=1'

roofPLAN (all pitches 6:12 u.n.o.)

scale: 1/4"=1'

rightELEVATION

scale: 1/4"=1'

rearELEVATION

scale: 1/4"=1'

leftELEVATION

commons | planTWO

CONCEPT ELEVATIONS | COLONIAL

McKinley Village

the new home company

woodleyarchitecturalgroup,inc
::colorado:: 9137 s ridgeline blvd. suite 120 / highlands ranch, co 80129 / 303 683.7231 / 303 683.2922 (fax)
::california:: 2943 pullman st. suite A / santa ana, ca 92705 / 949 553.8919 / 949 553.8909

01 • 17 • 2014

these drawings are intended for design development and preliminary studies only and are not to be used for any other purpose, such as final plotting or final engineering.
© copyright Woodley Architectural Group, Inc. these drawings may not be used or duplicated without the expressed written permission of Woodley Architectural Group, Inc.

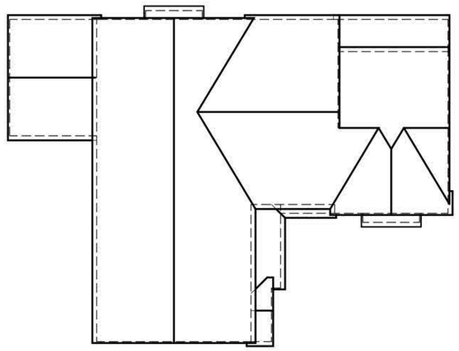

scale: 1/8"=1'-0"

roof PLAN (all pitches 6:12 u.n.o.)

scale: 1/4"=1'-0"

right ELEVATION

scale: 1/4"=1'-0"

rear ELEVATION

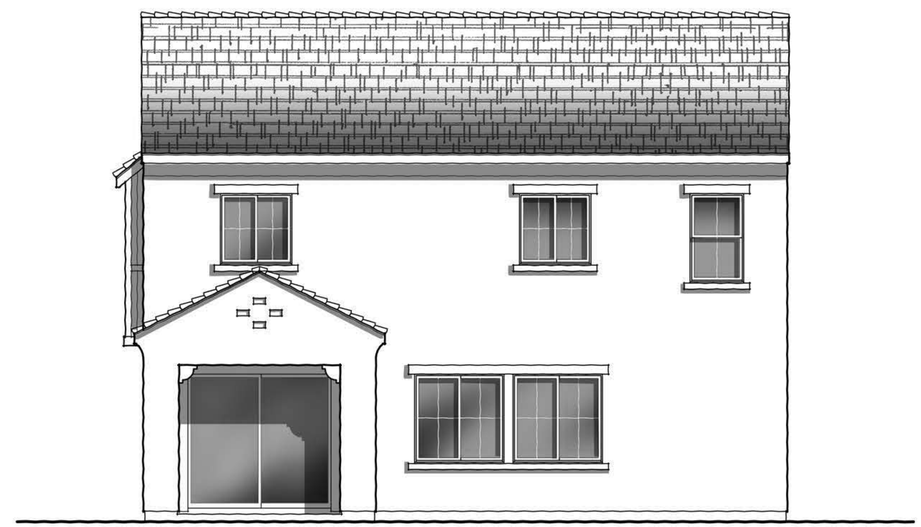

scale: 1/4"=1'-0"

left ELEVATION

commons | planTWO

CONCEPT ELEVATIONS | FRENCH COUNTRY

McKinley Village

the new home company

woodleyarchitecturalgroup,inc
::colorado:: 9137 s ridgeline blvd. suite 120 / highlands ranch, co 80129 / 303 683.7231 / 303 683.2922 (fax)
::california:: 2943 pullman st. suite A / santa ana, ca 92705 / 949 553.8919 / 949 553.8909

01 • 17 • 2014

these drawings are intended for design development and preliminary studies only and are not to be used for any other purpose, such as final plotting or final engineering.
© copyright Woodley Architectural Group, Inc. these drawings may not be used or duplicated without the expressed written permission of Woodley Architectural Group, Inc.

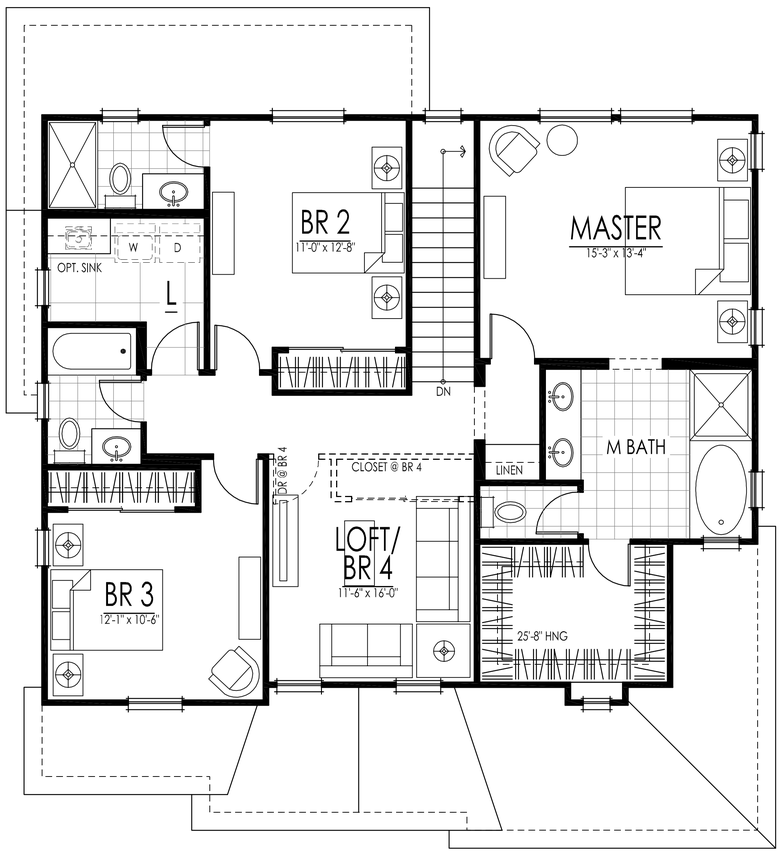

SECOND FLOOR

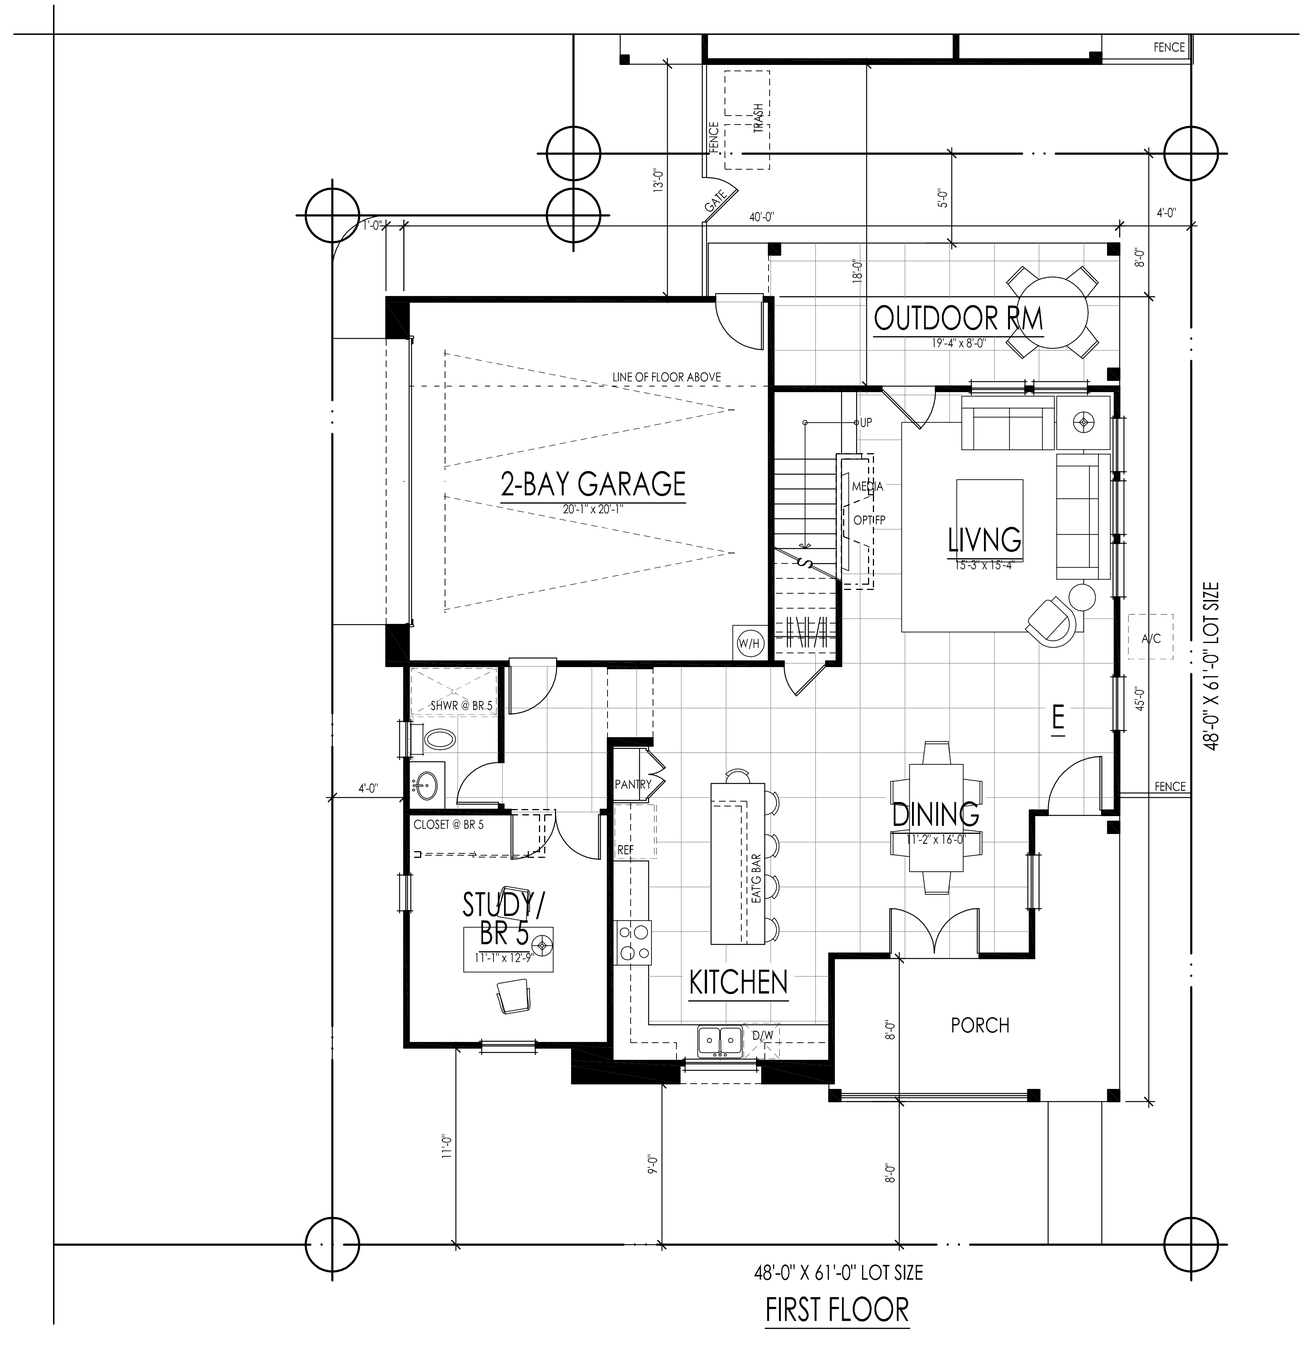

FIRST FLOOR

first floor: 1062 sf
second floor: 1202 sf
total living: 2264 sf

McKinley Village

the new home company

THE COMMONS // planFIVE

woodleyarchitecturalgroup,inc
::colorado:: 9137 s ridgeline blvd. suite 120 / highlands ranch, co 80129 / 303 683.7231 / 303 683.2922 (fax)
::california:: 2943 pullman st. suite A / santa ana, ca 92705 / 949 553.8919 / 949 553.8909

01 • 17 • 2014

these drawings are intended for design development and preliminary studies only and are not to be used for any other purpose, such as final plotting or final engineering.
© copyright Woodley Architectural Group, Inc. these drawings may not be used or duplicated without the expressed written permission of Woodley Architectural Group, Inc.

FRENCH COUNTRY

CRAFTSMAN

ENGLISH REVIVAL

The Commons
planFIVE

MCKINLEY VILLAGE

the new home company

woodley**architectural**group,inc
:: colorado:: 731 southpark dr. suite b / litteton, co 80120 / 303 683.7231 / 303 683.2922 (fax)
::california:: 2943 pullman st. suite A / santa ana, ca 92705 / 949 553.8919 / 949 553.8909

© copyright Woodley Architectural Group, Inc. these drawings may not be used or duplicated without the expressed written permission of Woodley Architectural Group, Inc.

01 17 2014

these drawings are intended for design development and preliminary studies only and are not to be used for any other purpose, such as final plotting or final engineering

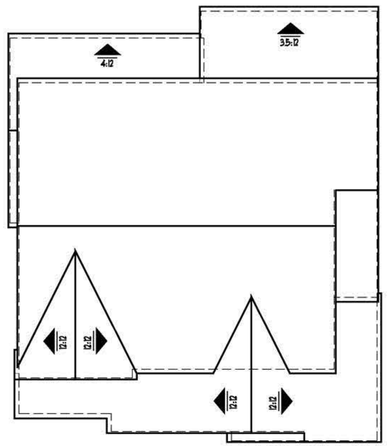

scale: 1/8"=1'-0"

roof PLAN (all pitches 6:12 u.n.o.)

scale: 1/4"=1'-0"

right ELEVATION

scale: 1/4"=1'-0"

rear ELEVATION

scale: 1/4"=1'-0"

left ELEVATION

commons | planFIVE

CONCEPT ELEVATIONS | FRENCH COUNTRY

McKinley Village

the new home company

woodleyarchitecturalgroup,inc
::colorado:: 9137 s ridgeline blvd. suite 120 / highlands ranch, co 80129 / 303 683.7231 / 303 683.2922 (fax)
::california:: 2943 pullman st. suite A / santa ana, ca 92705 / 949 553.8919 / 949 553.8909

01 • 17 • 2014

these drawings are intended for design development and preliminary studies only and are not to be used for any other purpose, such as final plotting or final engineering.
© copyright Woodley Architectural Group, Inc. these drawings may not be used or duplicated without the expressed written permission of Woodley Architectural Group, Inc.

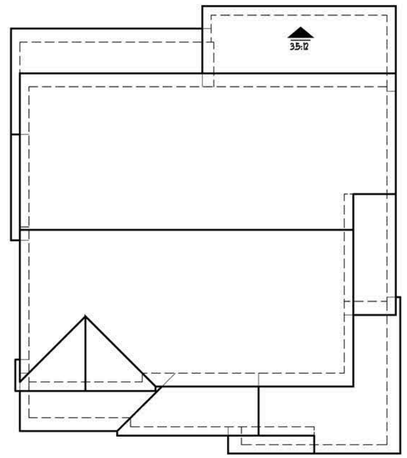

scale: 1/8"=1'-0"

roof PLAN (all pitches 4:12 u.n.o.)

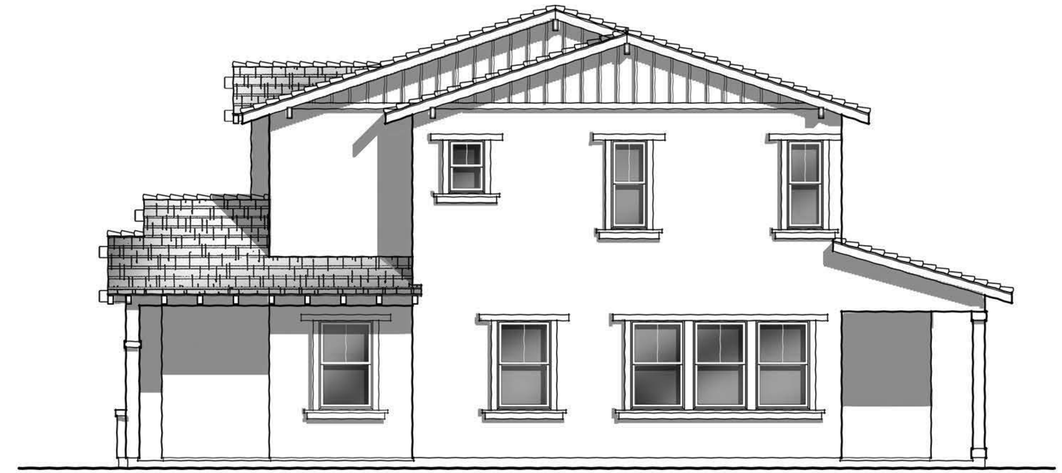

scale: 1/4"=1'-0"

right ELEVATION

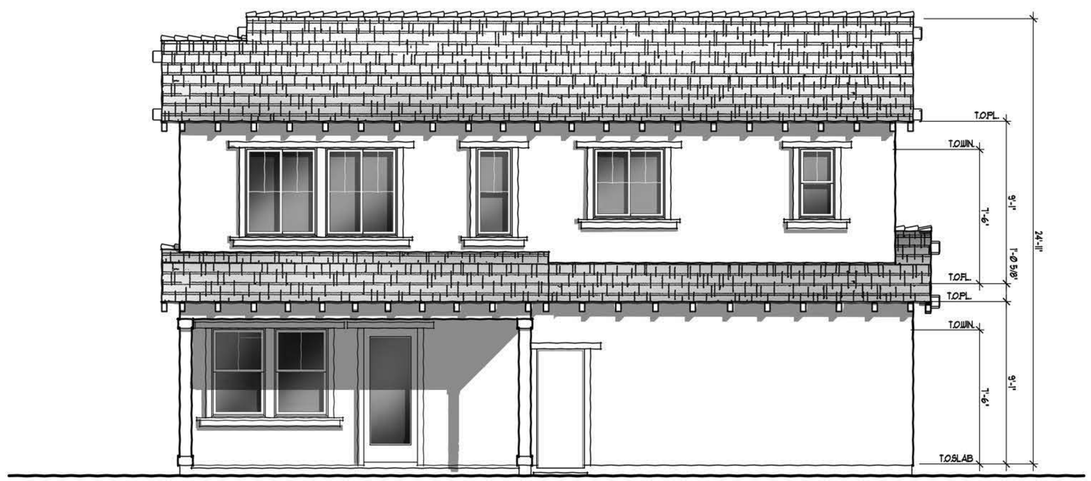

scale: 1/4"=1'-0"

rear ELEVATION

scale: 1/4"=1'-0"

left ELEVATION

commons | planFIVE

CONCEPT ELEVATIONS | CRAFTSMAN

McKinley Village

the new home company

woodley**architectural**group,inc
::colorado:: 9137 s ridgeline blvd. suite 120 / highlands ranch, co 80129 / 303 683.7231 / 303 683.2922 (fax)
::california:: 2943 pullman st. suite A / santa ana, ca 92705 / 949 553.8919 / 949 553.8909

01 • 17 • 2014

these drawings are intended for design development and preliminary studies only and are not to be used for any other purpose, such as final plotting or final engineering.
© copyright Woodley Architectural Group, Inc. these drawings may not be used or duplicated without the expressed written permission of Woodley Architectural Group, Inc.

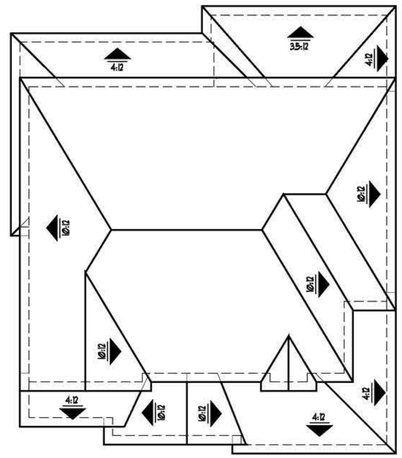

scale: 1/8"=1'-0"

roof PLAN (all pitches 6:12 u.n.o.)

scale: 1/4"=1'-0"

right ELEVATION

scale: 1/4"=1'-0"

rear ELEVATION

scale: 1/4"=1'-0"

left ELEVATION

commons | planFIVE

CONCEPT ELEVATIONS | ENGLISH REVIVAL

McKinley Village

the new home company

woodleyarchitecturalgroup,inc
::colorado:: 9137 s ridgeline blvd. suite 120 / highlands ranch, co 80129 / 303 683.7231 / 303 683.2922 (fax)
::california:: 2943 pullman st. suite A / santa ana, ca 92705 / 949 553.8919 / 949 553.8909

01 • 17 • 2014

these drawings are intended for design development and preliminary studies only and are not to be used for any other purpose, such as final plotting or final engineering.
© copyright Woodley Architectural Group, Inc. these drawings may not be used or duplicated without the expressed written permission of Woodley Architectural Group, Inc.

OPT CARRIAGE UNIT (+418 SF)

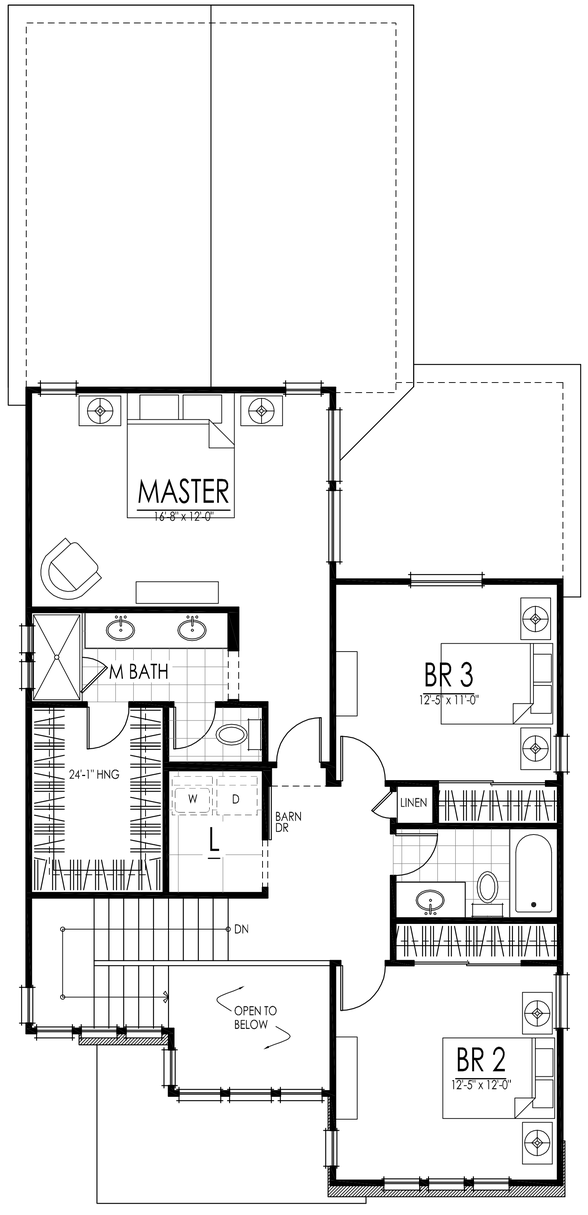

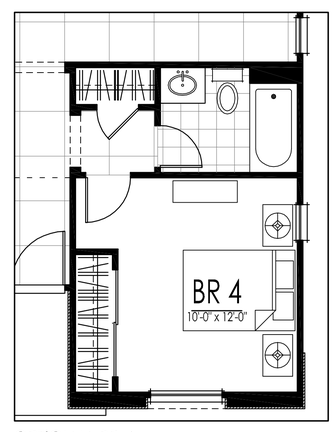

OPTIONAL BR 4

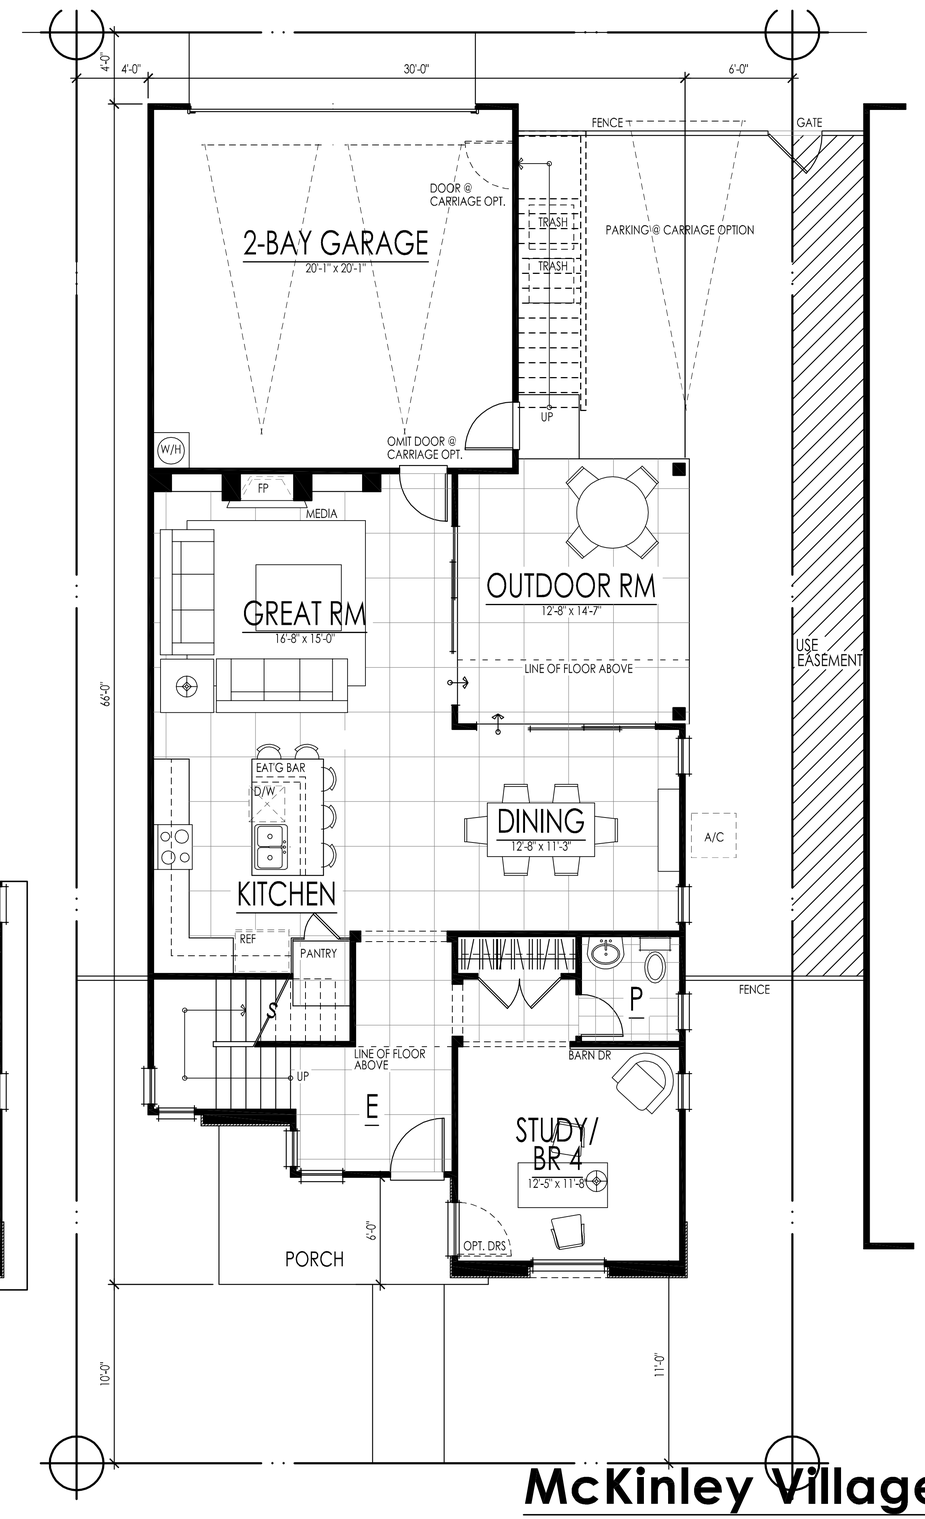

first floor: 1044 sf
second floor: 951 sf
total living: 1995 sf

McKinley Village

the new home company

COTTAGE GREENS // planONE

woodleyarchitecturalgroup,inc
::colorado:: 9137 s ridgeline blvd. suite 120 / highlands ranch, co 80129 / 303 683.7231 / 303 683.2922 (fax)
::california:: 2943 pullman st. suite A / santa ana, ca 92705 / 949 553.8919 / 949 553.8909

01 • 17 • 2014

these drawings are intended for design development and preliminary studies only and are not to be used for any other purpose, such as final plotting or final engineering.
© copyright Woodley Architectural Group, Inc. these drawings may not be used or duplicated without the expressed written permission of Woodley Architectural Group, Inc.

MODERN PRAIRIE

EUROPEAN COTTAGE

CALIFORNIA COTTAGE

The Cottage Greens

planONE

McKINLEY VILLAGE

the new home company

woodleyarchitecturalgroup,inc
:: colorado:: 731 southpark dr. suite b / litteton, co 80120 / 303 683.7231 / 303 683.2922 (fax)
::california:: 2943 pullman st. suite A / santa ana, ca 92705 / 949 553.8919 / 949 553.8909

© copyright Woodley Architectural Group, Inc. these drawings may not be used or duplicated without the expressed written permission of Woodley Architectural Group, Inc.

01 17 2014

these drawings are intended for design development and preliminary studies only and are not to be used for any other purpose, such as final plotting or final engineering

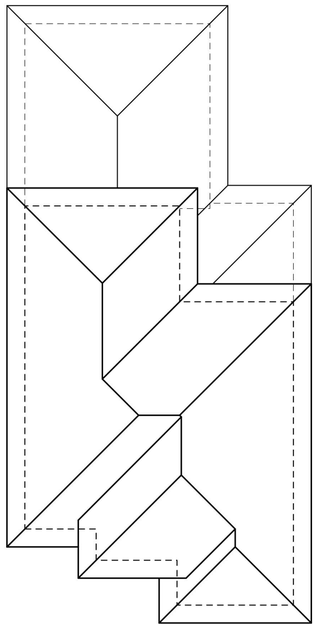

scale: 1/8"=1'

roofPLAN (all pitches 4:12 u.n.o.)

scale: 1/4"=1'

rightELEVATION

scale: 1/4"=1'

rearELEVATION

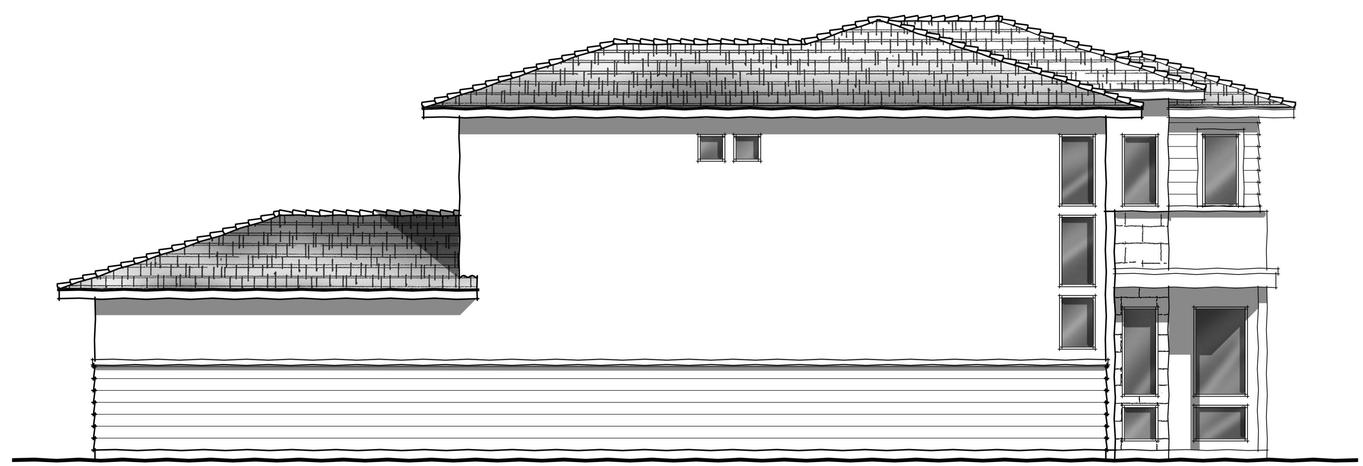

scale: 1/4"=1'

leftELEVATION

cottage greens | planONE

CONCEPT ELEVATIONS | MODERN PRAIRIE

McKinley Village

the new home company

woodley**architectural**group,inc
::colorado:: 9137 s ridgeline blvd. suite 120 / highlands ranch, co 80129 / 303 683.7231 / 303 683.2922 (fax)
::california:: 2943 pullman st. suite A / santa ana, ca 92705 / 949 553.8919 / 949 553.8909

01 • 17 • 2014

these drawings are intended for design development and preliminary studies only and are not to be used for any other purpose, such as final plotting or final engineering.
© copyright Woodley Architectural Group, Inc. these drawings may not be used or duplicated without the expressed written permission of Woodley Architectural Group, Inc.

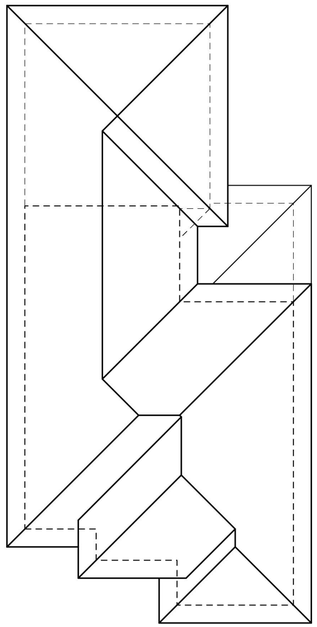

scale: 1/8"=1'

roofPLAN (all pitches 4:12 u.n.o.)

scale: 1/4"=1'

rightELEVATION

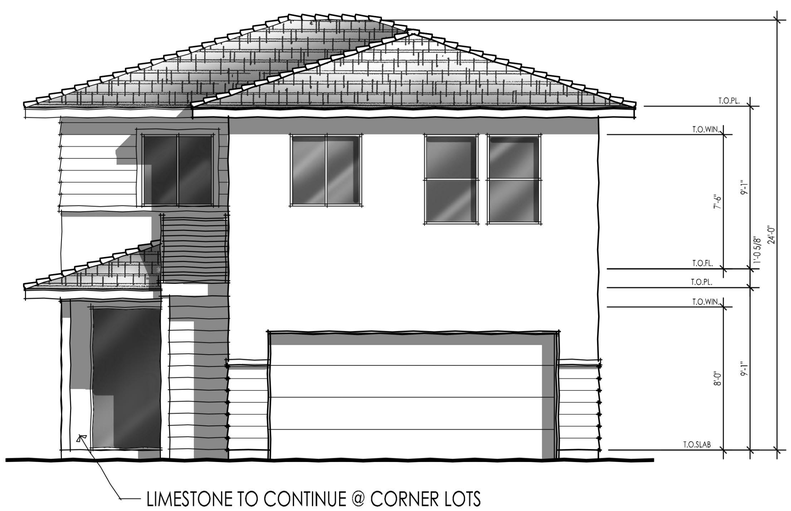

scale: 1/4"=1'

rearELEVATION

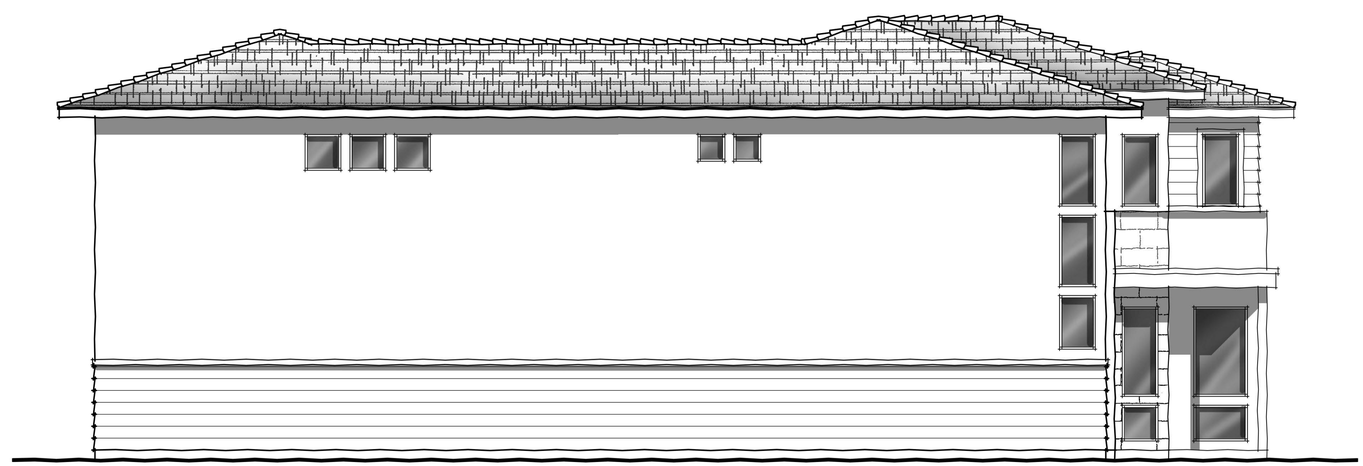

scale: 1/4"=1'

leftELEVATION

cottage greens | planONE | OPT. CARRIAGE UNIT

CONCEPT ELEVATIONS | MODERN PRAIRIE

McKinley Village

the new home company

woodley**architectural**group,inc
::colorado:: 9137 s ridgeline blvd. suite 120 / highlands ranch, co 80129 / 303 683.7231 / 303 683.2922 (fax)
::california:: 2943 pullman st. suite A / santa ana, ca 92705 / 949 553.8919 / 949 553.8909

01 • 17 • 2014

these drawings are intended for design development and preliminary studies only and are not to be used for any other purpose, such as final plotting or final engineering.
© copyright Woodley Architectural Group, Inc. these drawings may not be used or duplicated without the expressed written permission of Woodley Architectural Group, Inc.

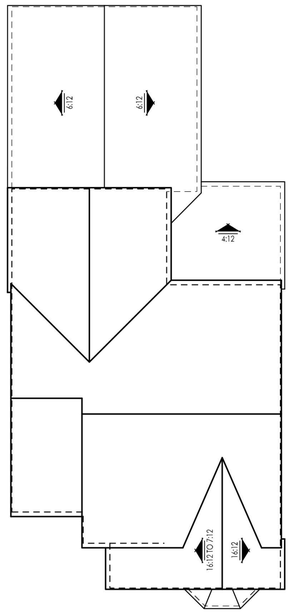

scale: 1/8"=1'

roofPLAN (all pitches 7:12 u.n.o.)

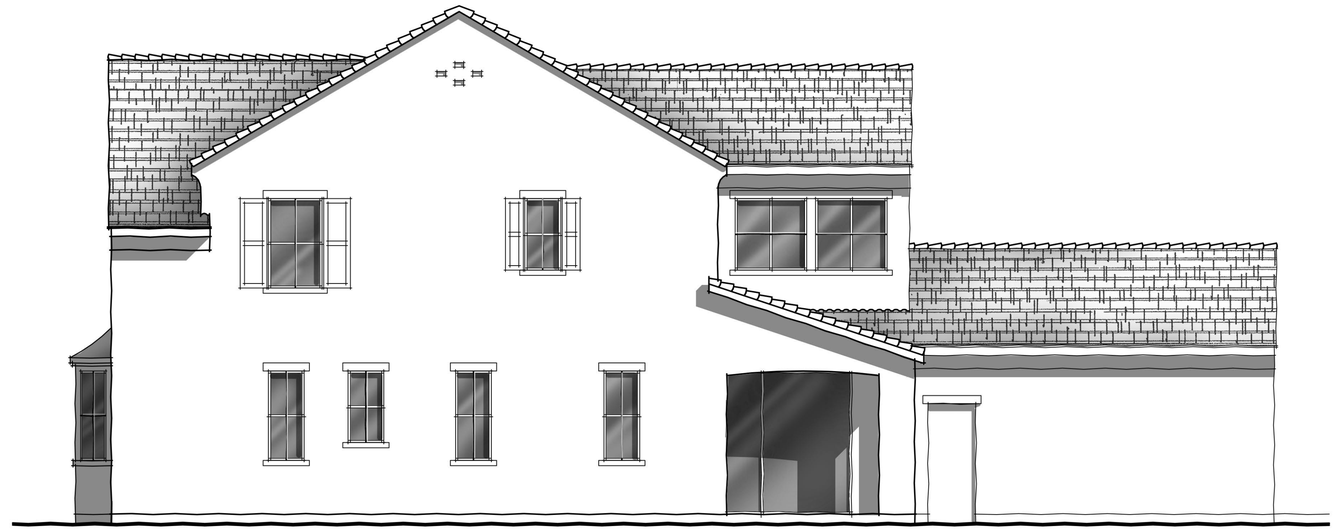

scale: 1/4"=1'

rightELEVATION

scale: 1/4"=1'

rearELEVATION

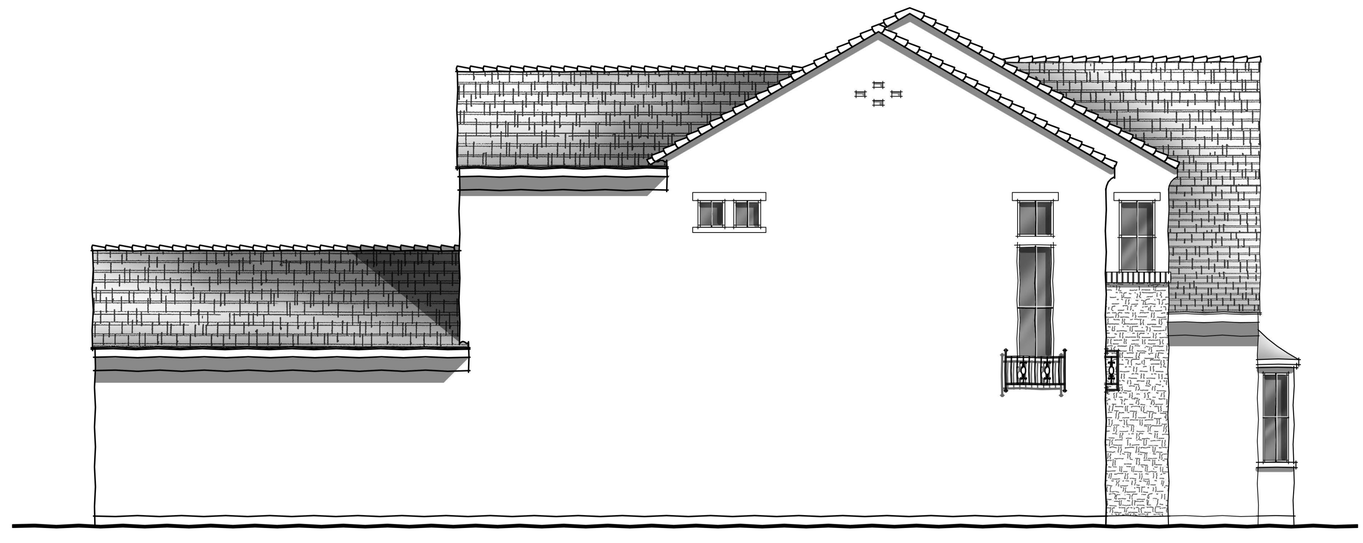

scale: 1/4"=1'

leftELEVATION

cottage greens | planONE

CONCEPT ELEVATIONS | EUROPEAN COTTAGE

McKinley Village

the new home company

woodley**architectural**group,inc
::colorado:: 9137 s ridgeline blvd. suite 120 / highlands ranch, co 80129 / 303 683.7231 / 303 683.2922 (fax)
::california:: 2943 pullman st. suite A / santa ana, ca 92705 / 949 553.8919 / 949 553.8909

01 • 17 • 2014

these drawings are intended for design development and preliminary studies only and are not to be used for any other purpose, such as final plotting or final engineering.
© copyright Woodley Architectural Group, Inc. these drawings may not be used or duplicated without the expressed written permission of Woodley Architectural Group, Inc.

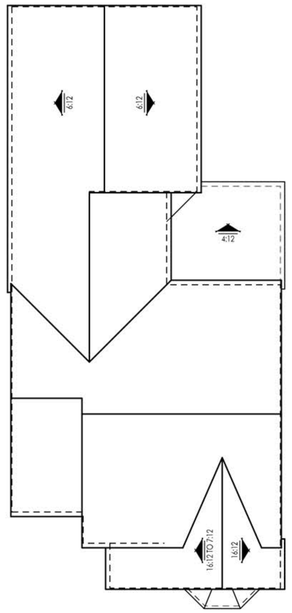

scale: 1/8"=1'

roofPLAN (all pitches 7:12 u.n.o.)

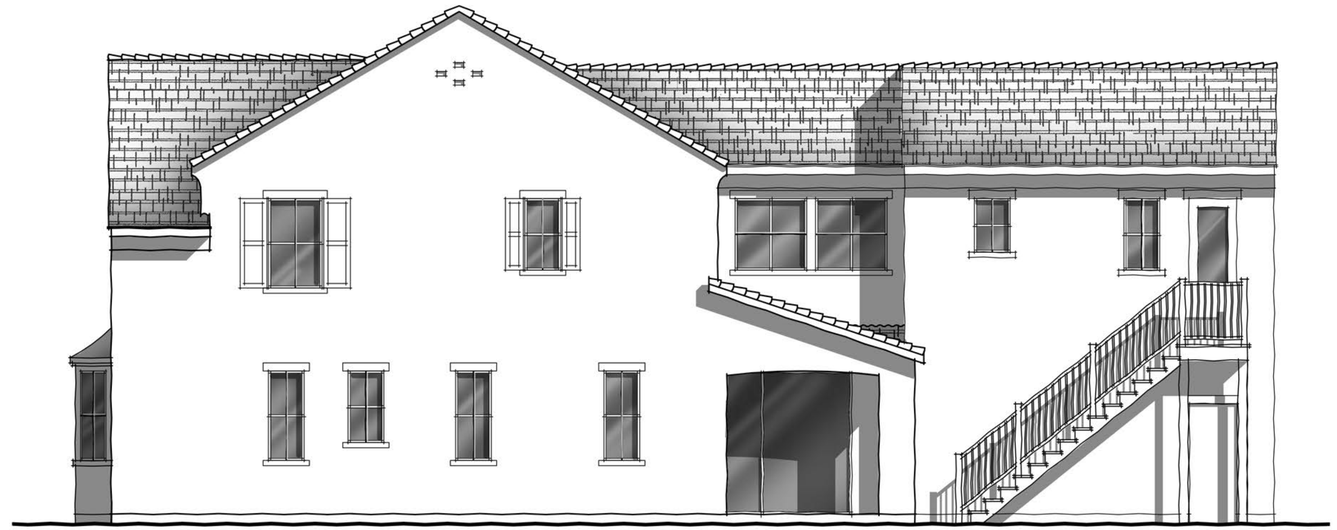

scale: 1/4"=1'

rightELEVATION

scale: 1/4"=1'

rearELEVATION

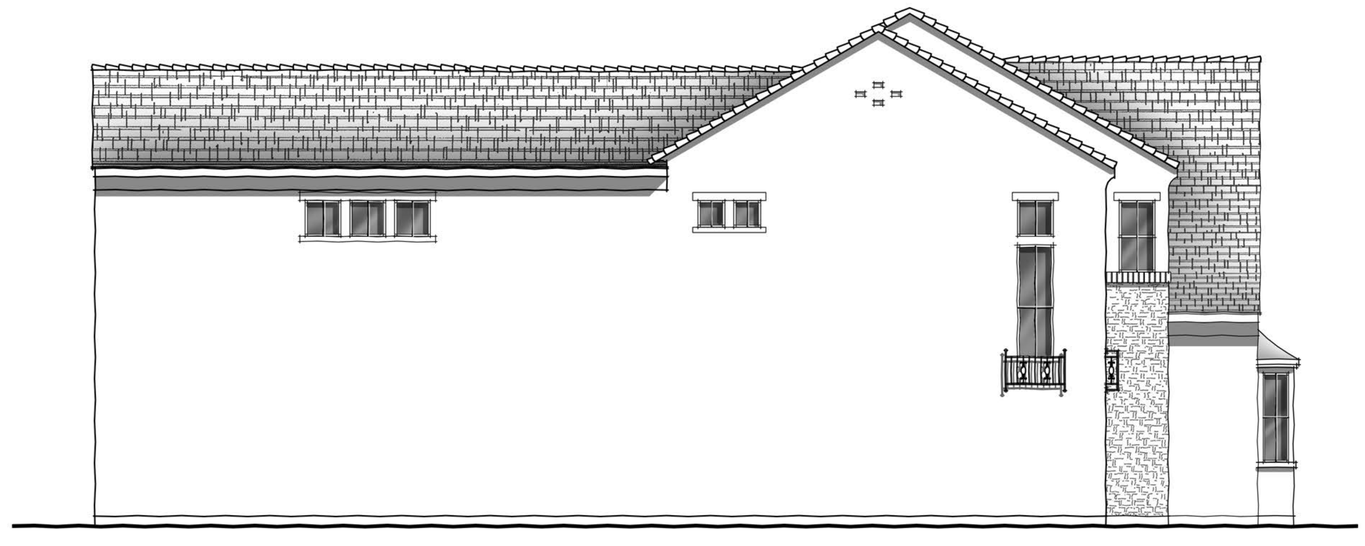

scale: 1/4"=1'

leftELEVATION

cottage greens | planONE | OPT. CARRIAGE UNIT

CONCEPT ELEVATIONS | EUROPEAN COTTAGE

McKinley Village

the new home company

woodleyarchitecturalgroup,inc
::colorado:: 9137 s ridgeline blvd. suite 120 / highlands ranch, co 80129 / 303 683.7231 / 303 683.2922 (fax)
::california:: 2943 pullman st. suite A / santa ana, ca 92705 / 949 553.8919 / 949 553.8909

01 • 17 • 2014

these drawings are intended for design development and preliminary studies only and are not to be used for any other purpose, such as final plotting or final engineering.
© copyright Woodley Architectural Group, Inc. these drawings may not be used or duplicated without the expressed written permission of Woodley Architectural Group, Inc.

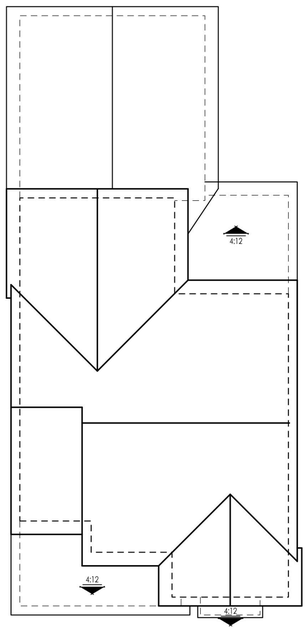

scale: 1/8"=1'

roofPLAN (all pitches 6:12 u.n.o.)

scale: 1/4"=1'

rightELEVATION

scale: 1/4"=1'

rearELEVATION

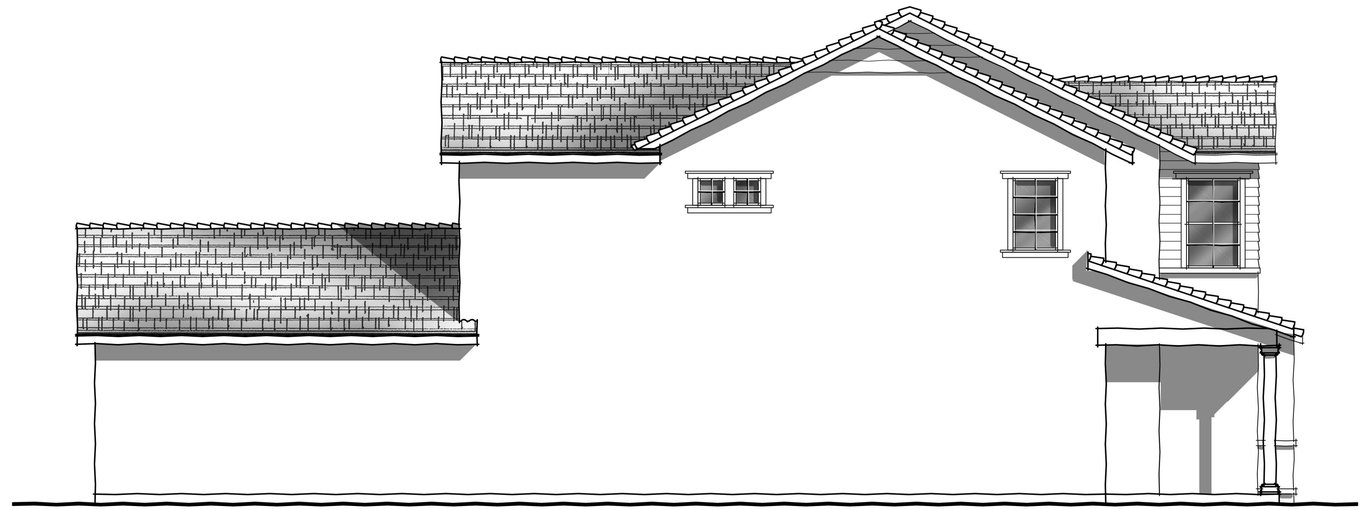

scale: 1/4"=1'

leftELEVATION

cottage greens | planONE

CONCEPT ELEVATIONS | CALIFORNIA COTTAGE

McKinley Village

the new home company

woodley**architectural**group,inc
::colorado:: 9137 s ridgeline blvd. suite 120 / highlands ranch, co 80129 / 303 683.7231 / 303 683.2922 (fax)
::california:: 2943 pullman st. suite A / santa ana, ca 92705 / 949 553.8919 / 949 553.8909

01 • 17 • 2014

these drawings are intended for design development and preliminary studies only and are not to be used for any other purpose, such as final plotting or final engineering.
© copyright Woodley Architectural Group, Inc. these drawings may not be used or duplicated without the expressed written permission of Woodley Architectural Group, Inc.

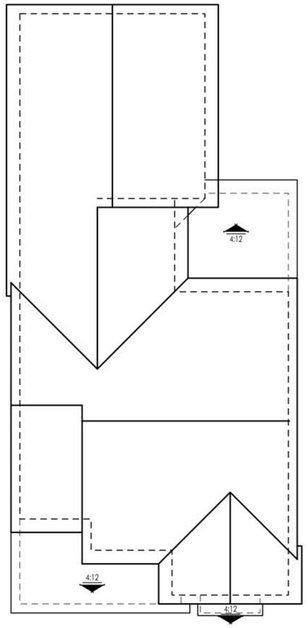

scale: 1/8"=1'

roofPLAN (all pitches 6:12 u.n.o.)

scale: 1/4"=1'

rightELEVATION

scale: 1/4"=1'

rearELEVATION

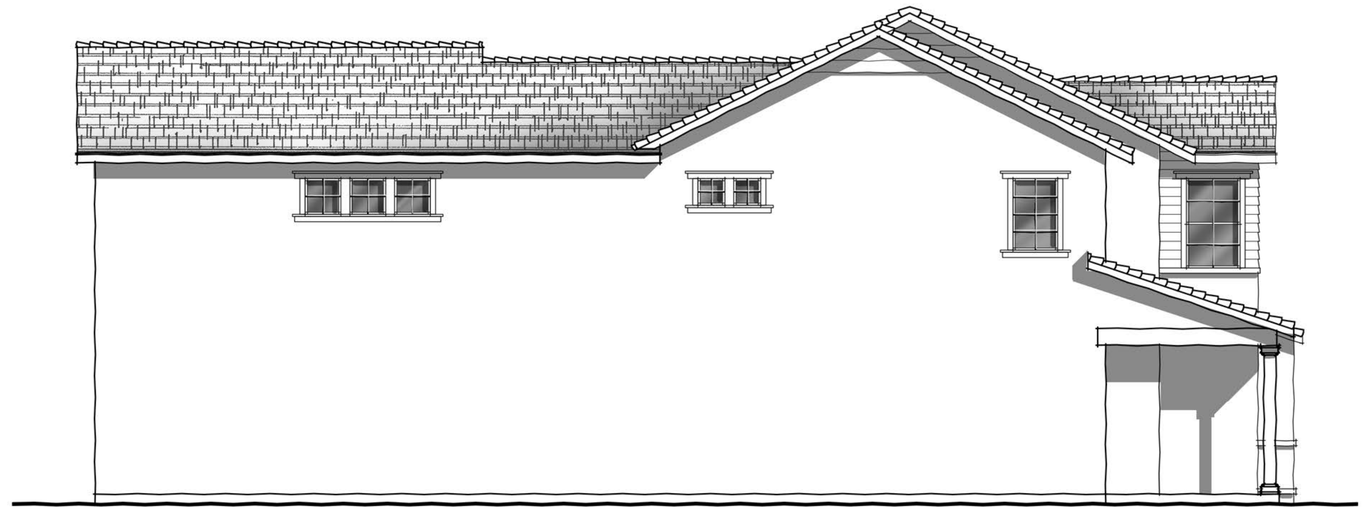

scale: 1/4"=1'

leftELEVATION

cottage greens | planONE | OPT. CARRIAGE UNIT

CONCEPT ELEVATIONS | CALIFORNIA COTTAGE

McKinley Village

the new home company

woodleyarchitecturalgroup,inc
::colorado:: 9137 s ridgeline blvd. suite 120 / highlands ranch, co 80129 / 303 683.7231 / 303 683.2922 (fax)
::california:: 2943 pullman st. suite A / santa ana, ca 92705 / 949 553.8919 / 949 553.8909

01 • 17 • 2014

these drawings are intended for design development and preliminary studies only and are not to be used for any other purpose, such as final plotting or final engineering.
© copyright Woodley Architectural Group, Inc. these drawings may not be used or duplicated without the expressed written permission of Woodley Architectural Group, Inc.

OPT CARRIAGE UNIT (+418 SF)

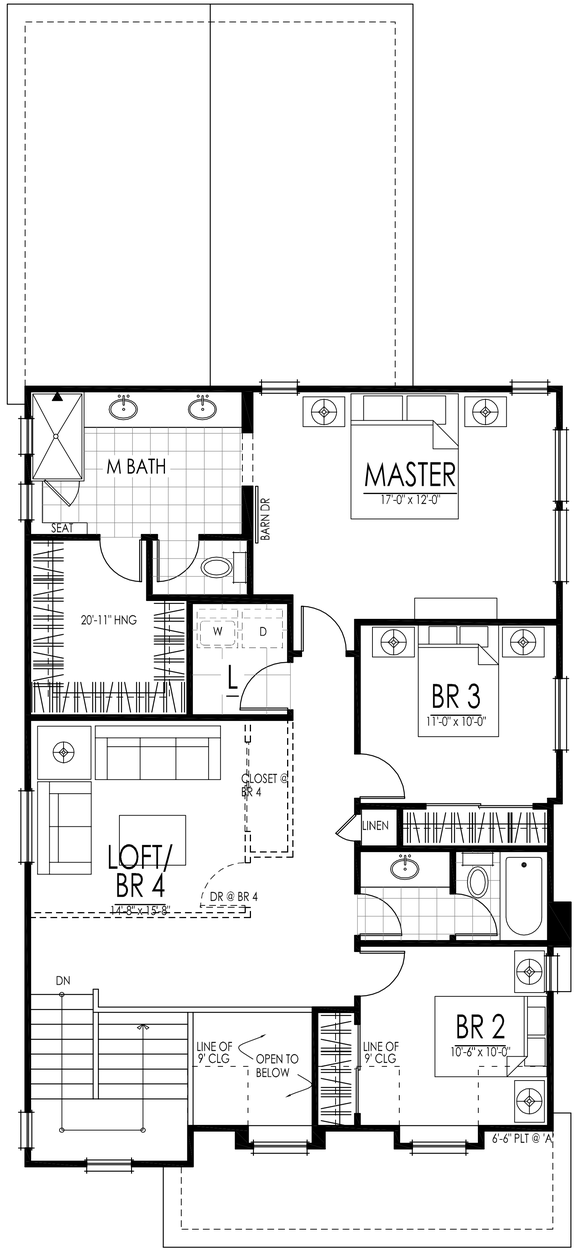

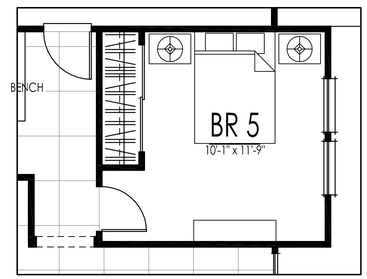

OPTIONAL BR 5

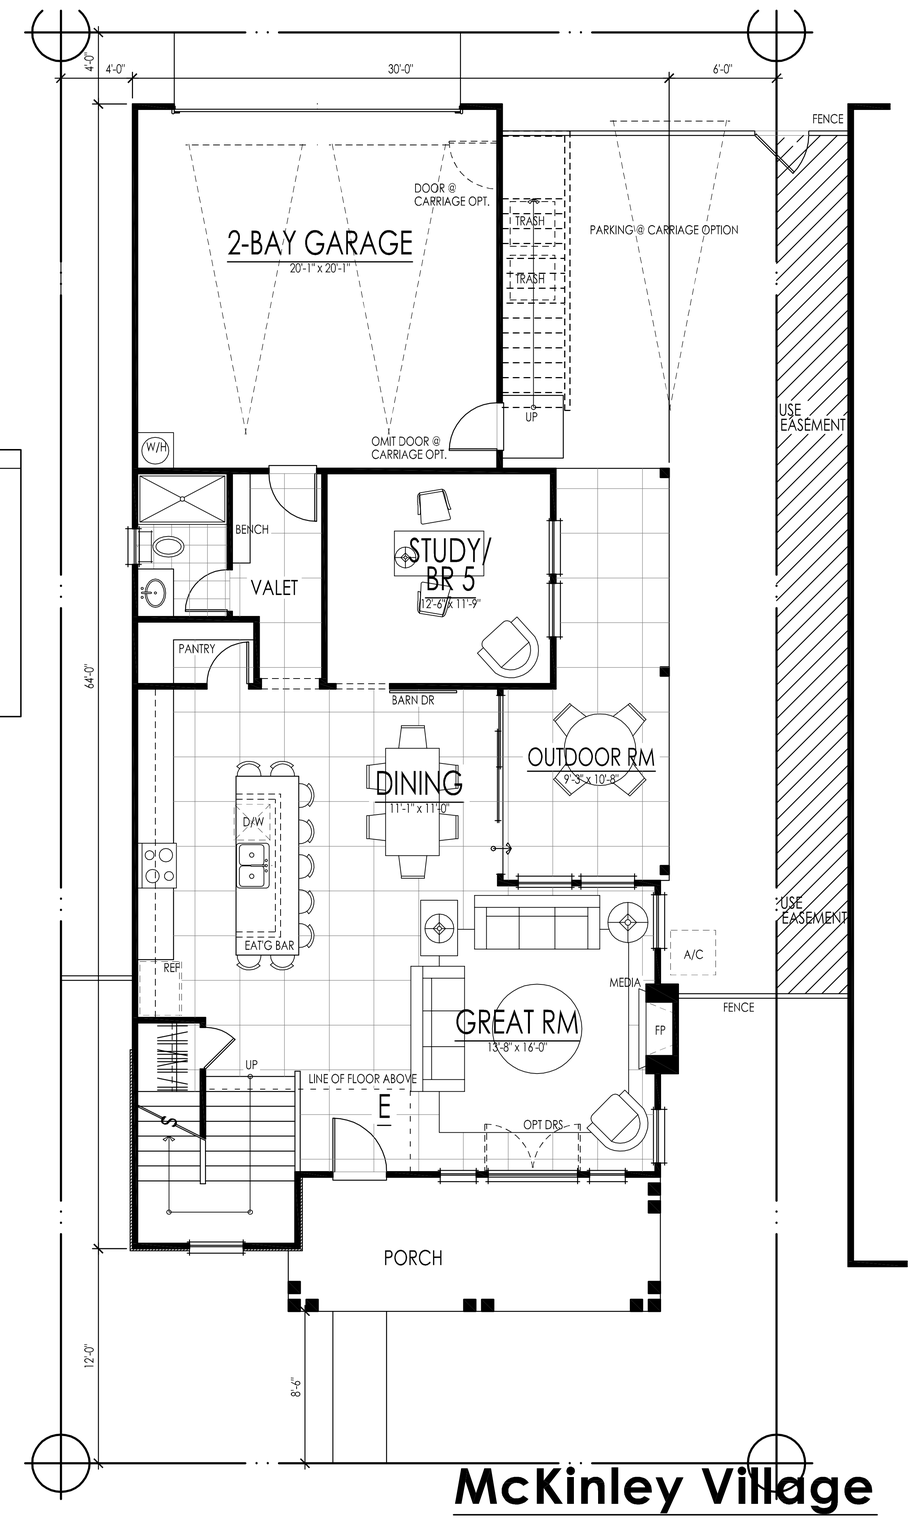

first floor: 1045 sf
second floor: 1129 sf
total living: 2174 sf

COTTAGE GREENS // planTWO

McKinley Village

the new home company

woodleyarchitecturalgroup,inc
::colorado:: 9137 s ridgeline blvd. suite 120 / highlands ranch, co 80129 / 303 683.7231 / 303 683.2922 (fax)
::california:: 2943 pullman st. suite A / santa ana, ca 92705 / 949 553.8919 / 949 553.8909

01 • 17 • 2014

these drawings are intended for design development and preliminary studies only and are not to be used for any other purpose, such as final plotting or final engineering.
© copyright Woodley Architectural Group, Inc. these drawings may not be used or duplicated without the expressed written permission of Woodley Architectural Group, Inc.