URBAN FARMHOUSE

ENGLISH REVIVAL

CRAFTSMAN

The Cottage Greens
planTWO

McKINLEY VILLAGE

the new home company

woodleyarchitecturalgroup,inc
:: colorado:: 731 southpark dr. suite b / litteton, co 80120 / 303 683.7231 / 303 683.2922 (fax)
::california:: 2943 pullman st. suite A / santa ana, ca 92705 / 949 553.8919 / 949 553.8909

© copyright Woodley Architectural Group, Inc. these drawings may not be used or duplicated without the expressed written permission of Woodley Architectural Group, Inc.

01 17 2014

these drawings are intended for design development and preliminary studies only and are not to be used for any other purpose, such as final plotting or final engineering

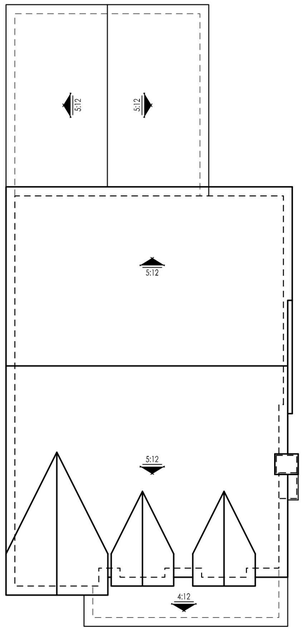

scale: 1/8"=1'

roofPLAN (all pitches 10:12 u.n.o.)

scale: 1/4"=1'

rightELEVATION

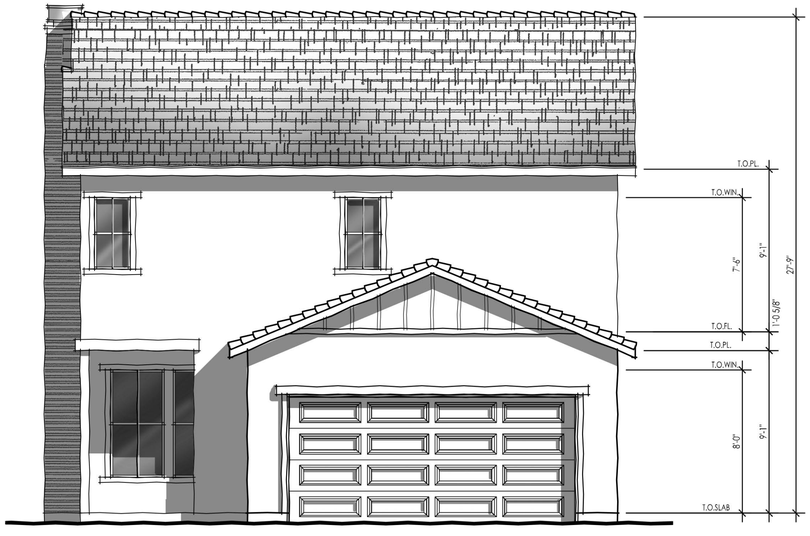

scale: 1/4"=1'

rearELEVATION

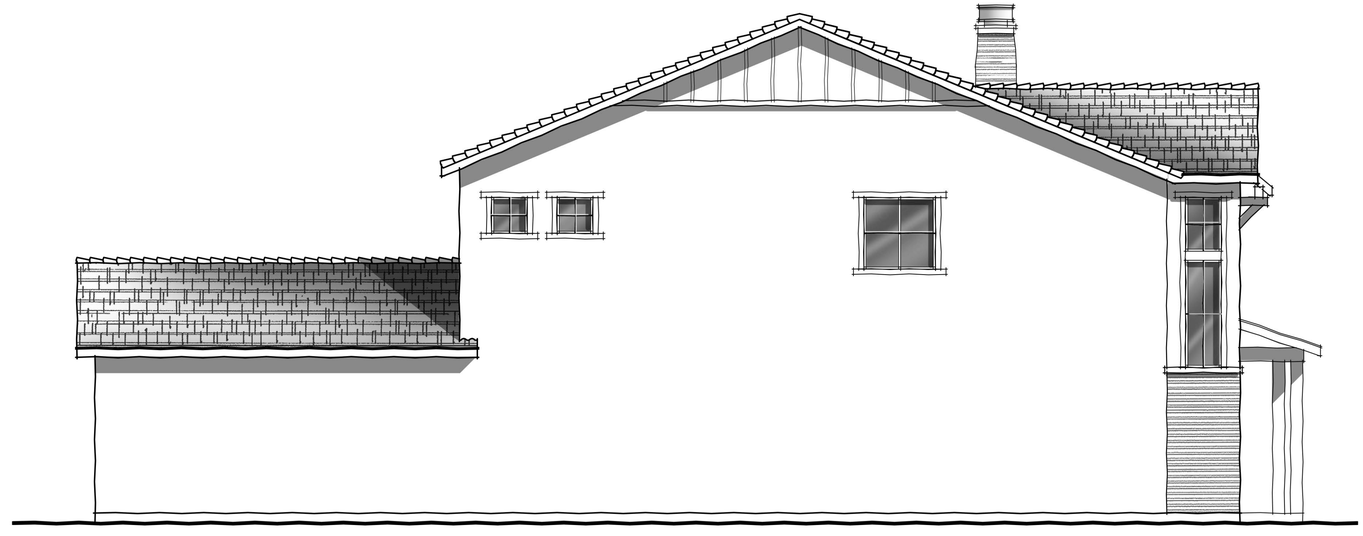

scale: 1/4"=1'

leftELEVATION

cottage greens | planTWO

CONCEPT ELEVATIONS | URBAN FARMHOUSE

McKinley Village

the new home company

woodley**architectural**group,inc
::colorado:: 9137 s ridgeline blvd. suite 120 / highlands ranch, co 80129 / 303 683.7231 / 303 683.2922 (fax)
::california:: 2943 pullman st. suite A / santa ana, ca 92705 / 949 553.8919 / 949 553.8909

01 • 17 • 2014

these drawings are intended for design development and preliminary studies only and are not to be used for any other purpose, such as final plotting or final engineering.
© copyright Woodley Architectural Group, Inc. these drawings may not be used or duplicated without the expressed written permission of Woodley Architectural Group, Inc.

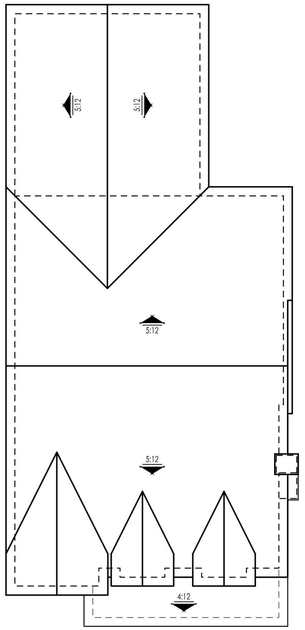

scale: 1/8"=1'

roofPLAN (all pitches 10:12 u.n.o.)

scale: 1/4"=1'

rightELEVATION

scale: 1/4"=1'

rearELEVATION

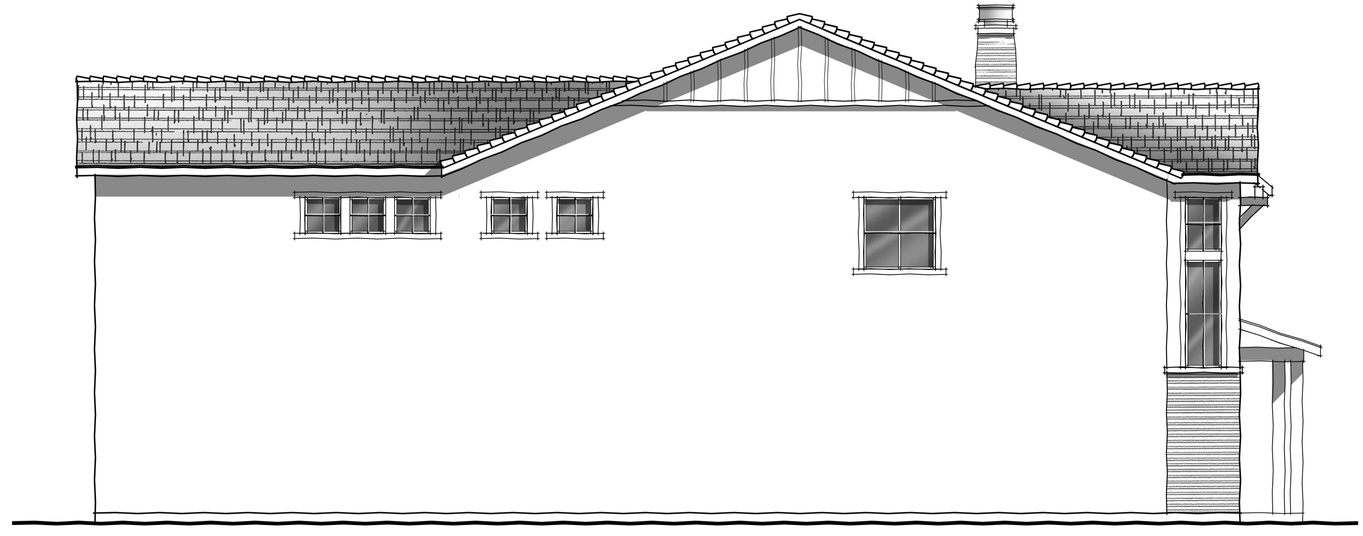

scale: 1/4"=1'

leftELEVATION

cottage greens | planTWO | OPT. CARRIAGE UNIT

CONCEPT ELEVATIONS | URBAN FARMHOUSE

McKinley Village

the new home company

woodley**architectural**group,inc
::colorado:: 9137 s ridgeline blvd. suite 120 / highlands ranch, co 80129 / 303 683.7231 / 303 683.2922 (fax)
::california:: 2943 pullman st. suite A / santa ana, ca 92705 / 949 553.8919 / 949 553.8909

01 • 17 • 2014

these drawings are intended for design development and preliminary studies only and are not to be used for any other purpose, such as final plotting or final engineering.
© copyright Woodley Architectural Group, Inc. these drawings may not be used or duplicated without the expressed written permission of Woodley Architectural Group, Inc.

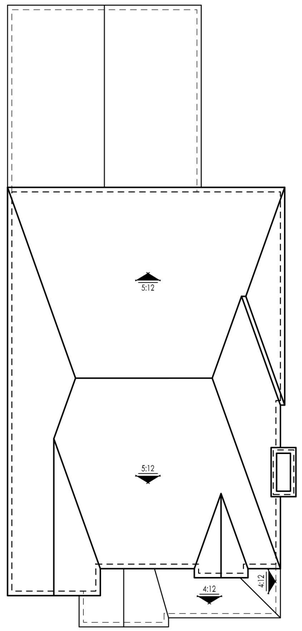

scale: 1/8"=1'

roofPLAN (all pitches 14:12 u.n.o.)

scale: 1/4"=1'

rightELEVATION

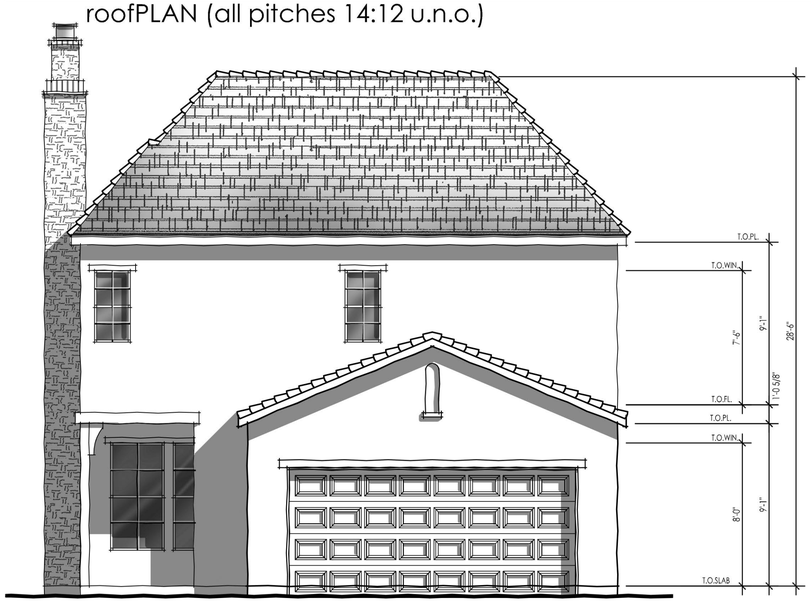

scale: 1/4"=1'

rearELEVATION

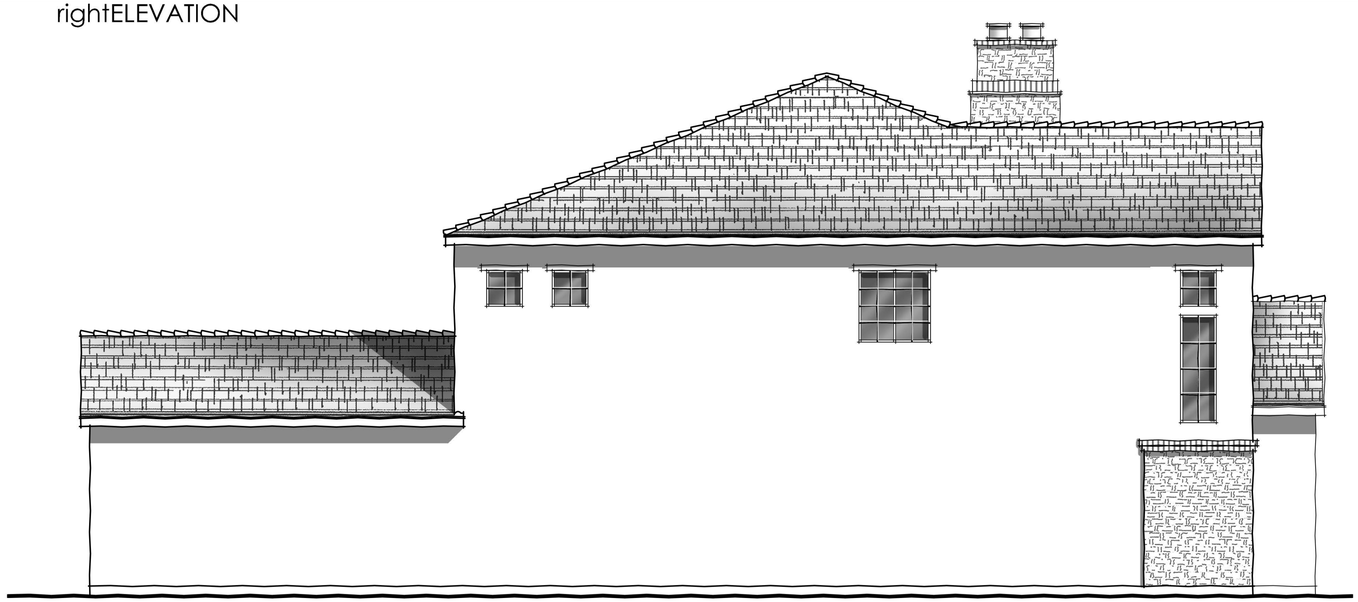

scale: 1/4"=1'

leftELEVATION

cottage greens | planTWO

CONCEPT ELEVATIONS | ENGLISH REVIVAL

McKinley Village

the new home company

woodley**architectural**group,inc
::colorado:: 9137 s ridgeline blvd. suite 120 / highlands ranch, co 80129 / 303 683.7231 / 303 683.2922 (fax)
::california:: 2943 pullman st. suite A / santa ana, ca 92705 / 949 553.8919 / 949 553.8909

01 • 17 • 2014

these drawings are intended for design development and preliminary studies only and are not to be used for any other purpose, such as final plotting or final engineering.
© copyright Woodley Architectural Group, Inc. these drawings may not be used or duplicated without the expressed written permission of Woodley Architectural Group, Inc.

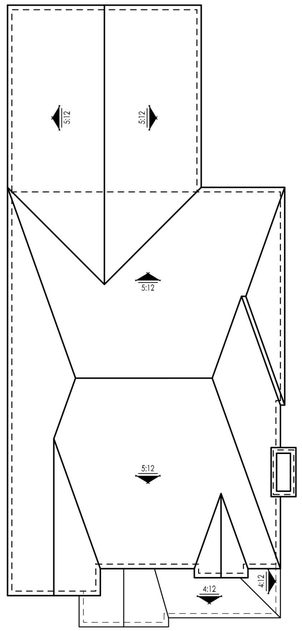

scale: 1/8"=1'

roofPLAN (all pitches 14:12 u.n.o.)

scale: 1/4"=1'

rightELEVATION

scale: 1/4"=1'

rearELEVATION

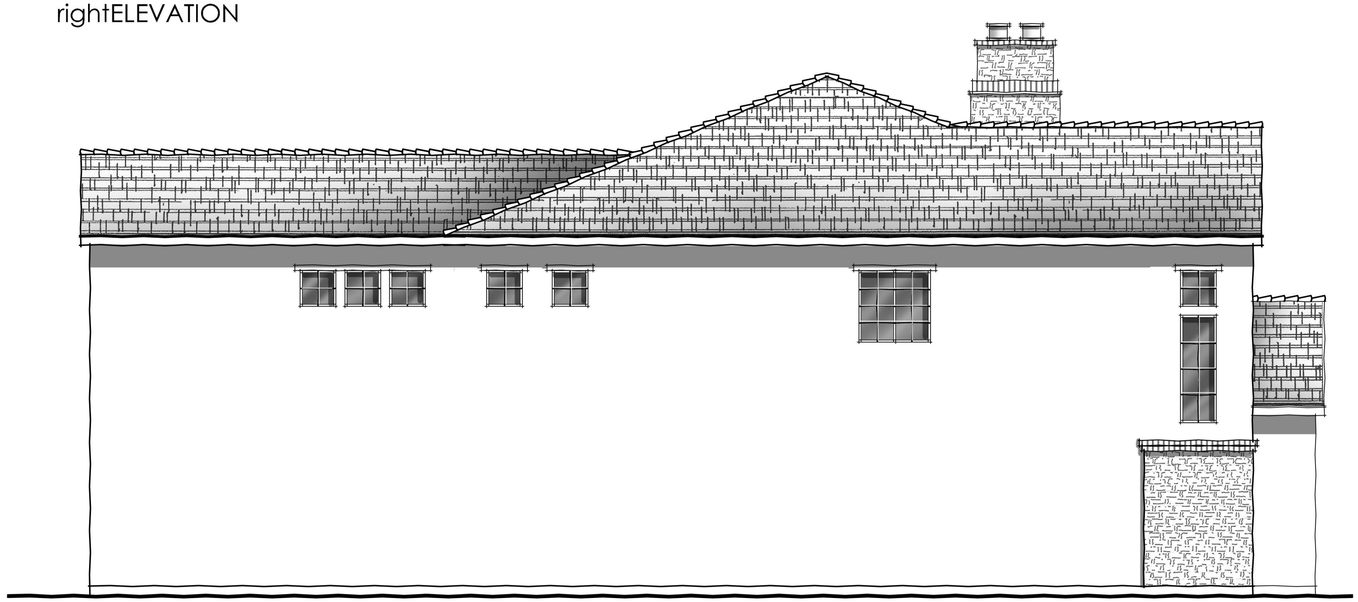

scale: 1/4"=1'

leftELEVATION

cottage greens | planTWO | OPT. CARRIAGE UNIT

CONCEPT ELEVATIONS | ENGLISH REVIVAL

McKinley Village

the new home company

woodley**architectural**group,inc
::colorado:: 9137 s ridgeline blvd. suite 120 / highlands ranch, co 80129 / 303 683.7231 / 303 683.2922 (fax)
::california:: 2943 pullman st. suite A / santa ana, ca 92705 / 949 553.8919 / 949 553.8909

01 • 17 • 2014

these drawings are intended for design development and preliminary studies only and are not to be used for any other purpose, such as final plotting or final engineering.
© copyright Woodley Architectural Group, Inc. these drawings may not be used or duplicated without the expressed written permission of Woodley Architectural Group, Inc.

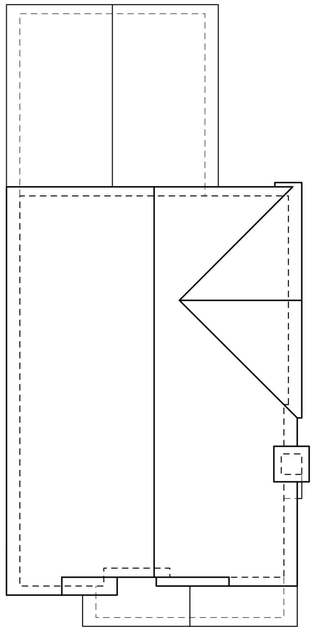

scale: 1/8"=1'

roofPLAN (all pitches 4:12 u.n.o.)

scale: 1/4"=1'

rightELEVATION

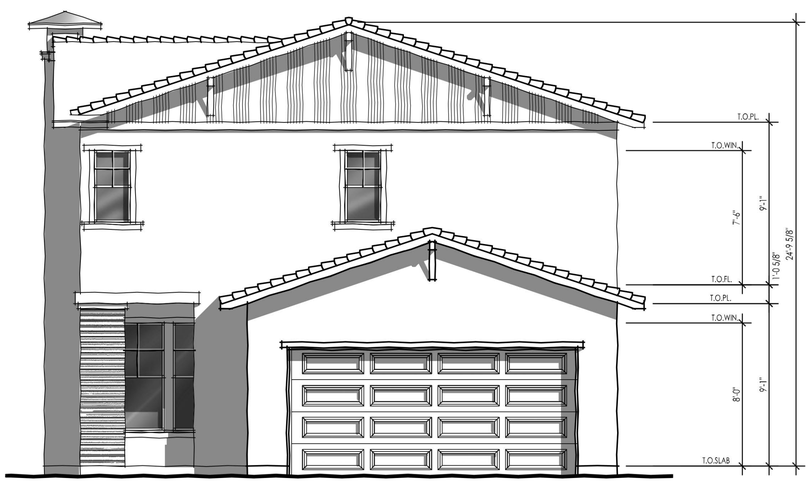

scale: 1/4"=1'

rearELEVATION

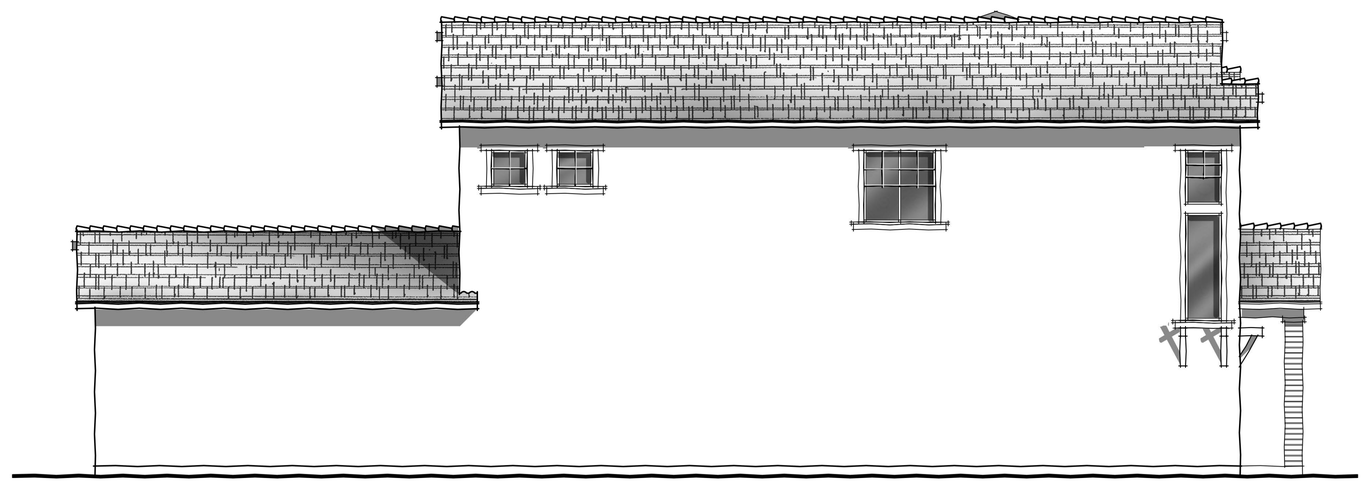

scale: 1/4"=1'

leftELEVATION

cottage greens | planTWO

CONCEPT ELEVATIONS | CRAFTSMAN

McKinley Village

the new home company

woodley**architectural**group,inc
::colorado:: 9137 s ridgeline blvd. suite 120 / highlands ranch, co 80129 / 303 683.7231 / 303 683.2922 (fax)
::california:: 2943 pullman st. suite A / santa ana, ca 92705 / 949 553.8919 / 949 553.8909

01 • 17 • 2014

these drawings are intended for design development and preliminary studies only and are not to be used for any other purpose, such as final plotting or final engineering.
© copyright Woodley Architectural Group, Inc. these drawings may not be used or duplicated without the expressed written permission of Woodley Architectural Group, Inc.

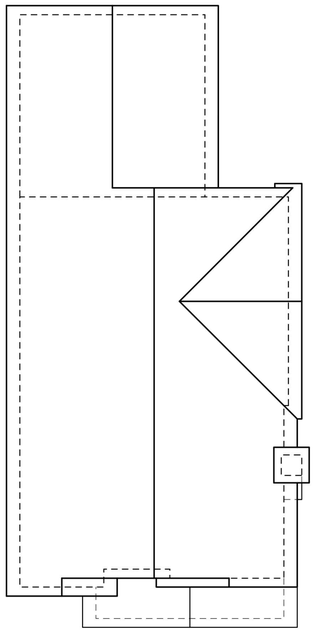

scale: 1/8"=1'

roofPLAN (all pitches 4:12 u.n.o.)

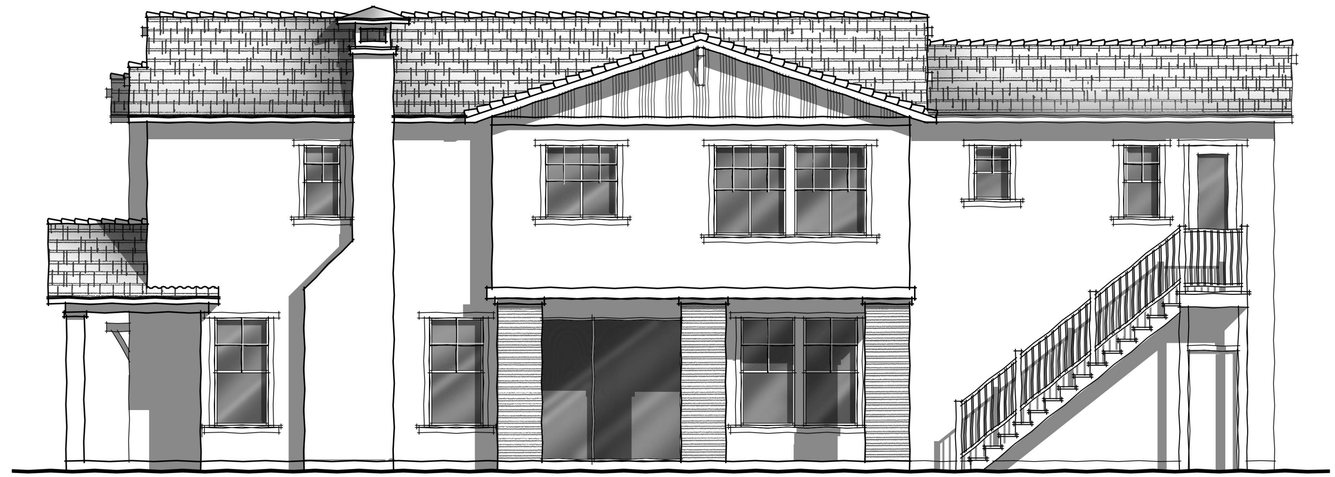

scale: 1/4"=1'

rightELEVATION

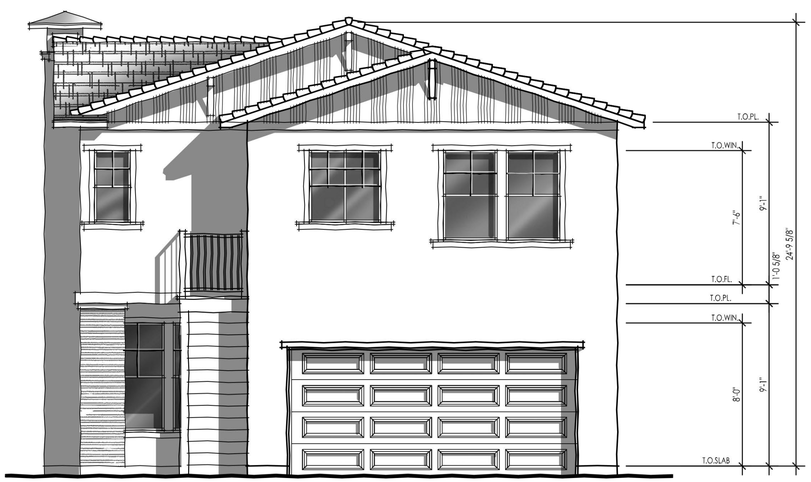

scale: 1/4"=1'

rearELEVATION

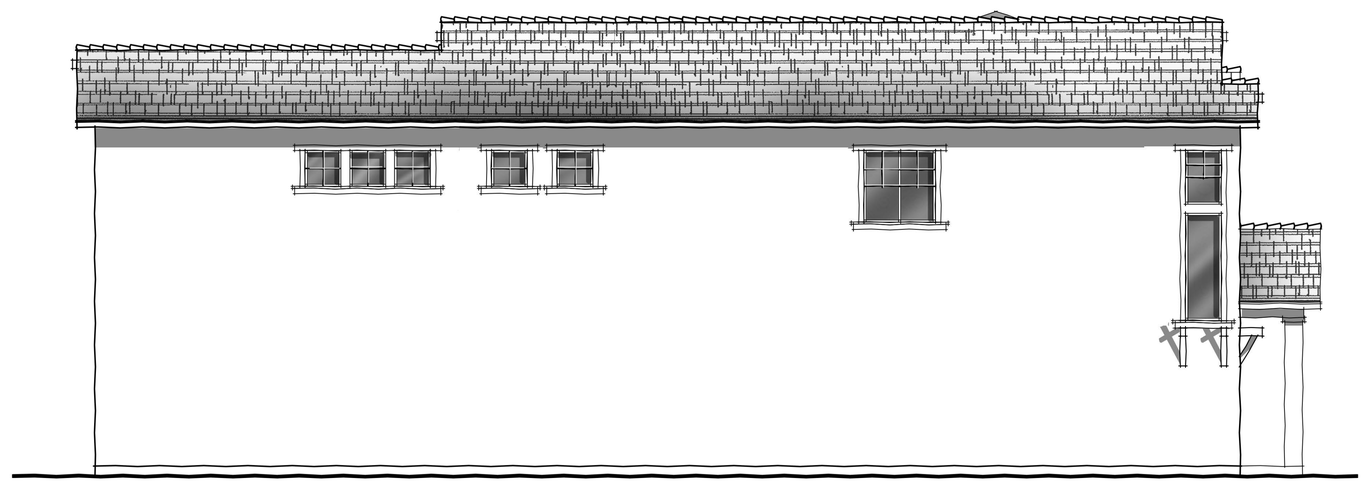

scale: 1/4"=1'

leftELEVATION

cottage greens | planTWO | OPT. CARRIAGE UNIT

CONCEPT ELEVATIONS | CRAFTSMAN

McKinley Village

the new home company

woodley**architectural**group,inc
::colorado:: 9137 s ridgeline blvd. suite 120 / highlands ranch, co 80129 / 303 683.7231 / 303 683.2922 (fax)
::california:: 2943 pullman st. suite A / santa ana, ca 92705 / 949 553.8919 / 949 553.8909

01 • 17 • 2014

these drawings are intended for design development and preliminary studies only and are not to be used for any other purpose, such as final plotting or final engineering.
© copyright Woodley Architectural Group, Inc. these drawings may not be used or duplicated without the expressed written permission of Woodley Architectural Group, Inc.

OPT CARRIAGE UNIT (+418 SF)

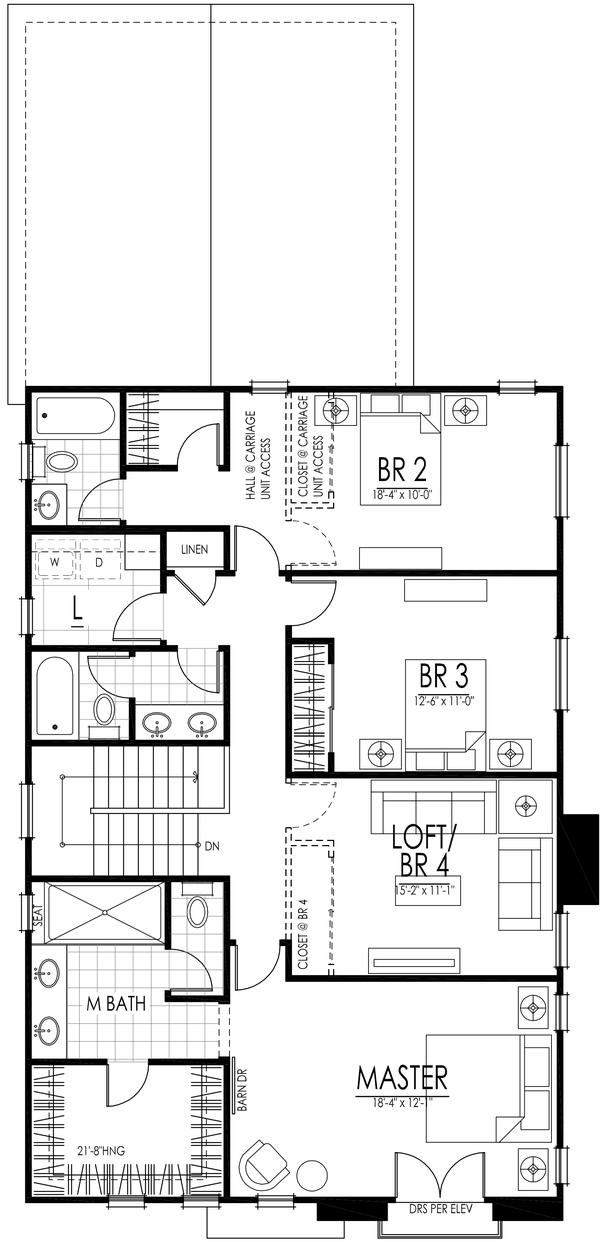

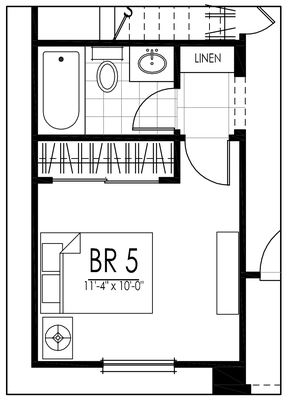

OPTIONAL BEDROOM 5

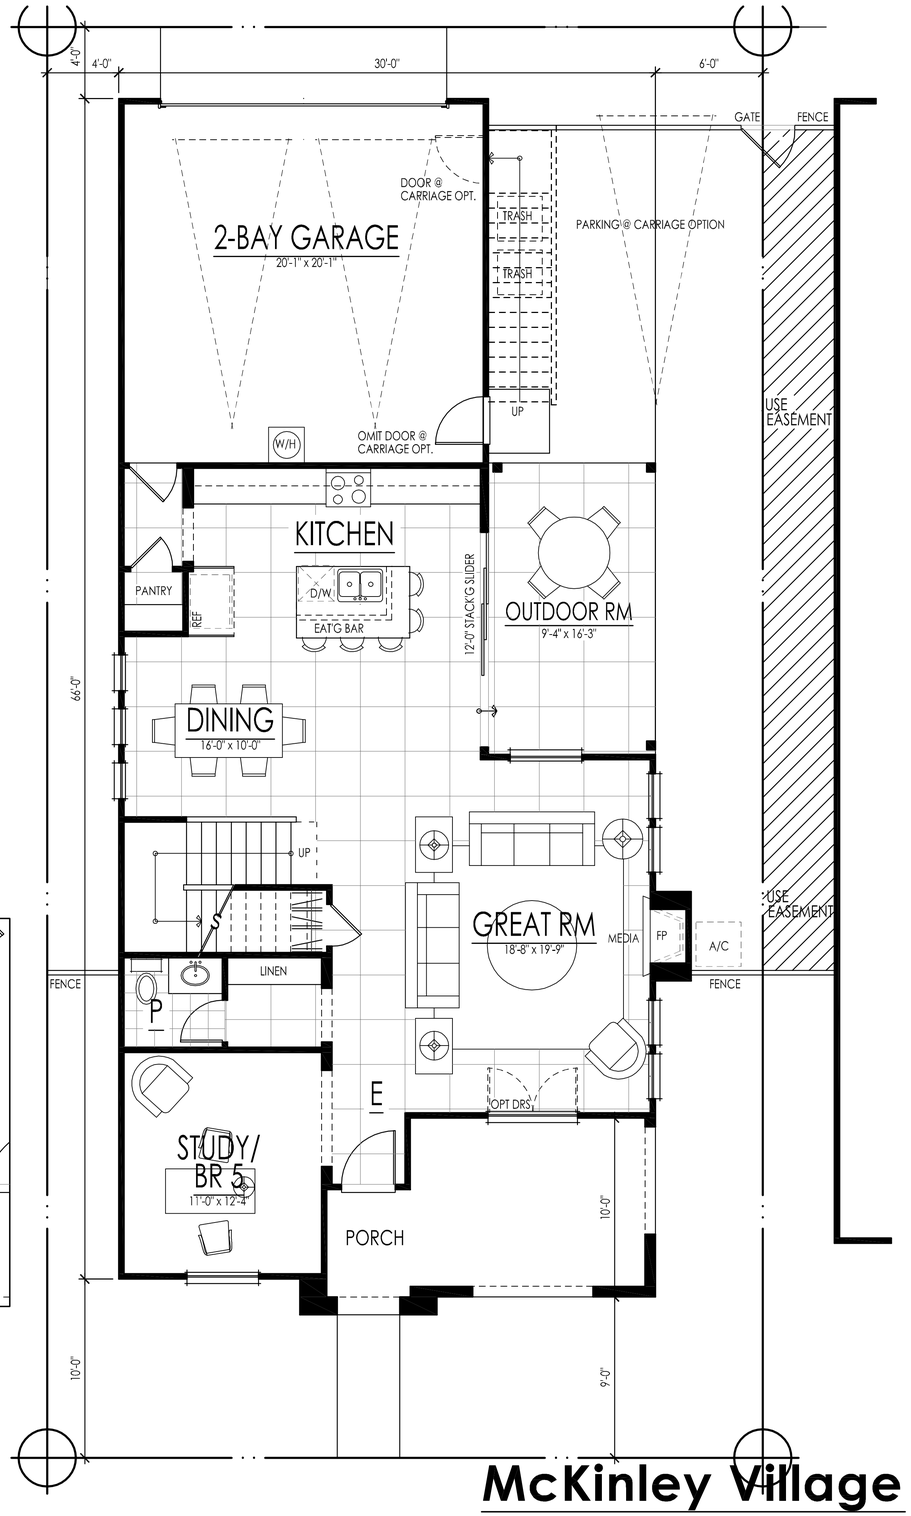

first floor: 1071 sf
second floor: 1293 sf
total living: 2364 sf

COTTAGE GREENS // planTHREE

McKinley Village

the new home company

woodleyarchitecturalgroup,inc
::colorado:: 9137 s ridgeline blvd. suite 120 / highlands ranch, co 80129 / 303 683.7231 / 303 683.2922 (fax)
::california:: 2943 pullman st. suite A / santa ana, ca 92705 / 949 553.8919 / 949 553.8909

01 • 17 • 2014

these drawings are intended for design development and preliminary studies only and are not to be used for any other purpose, such as final plotting or final engineering.
© copyright Woodley Architectural Group, Inc. these drawings may not be used or duplicated without the expressed written permission of Woodley Architectural Group, Inc.

ITALIAN

COLONIAL

FRENCH

The Cottage Greens
planTHREE

McKINLEY VILLAGE

the new home company

woodleyarchitecturalgroup,inc
:: colorado:: 731 southpark dr. suite b / litteton, co 80120 / 303 683.7231 / 303 683.2922 (fax)
::california:: 2943 pullman st. suite A / santa ana, ca 92705 / 949 553.8919 / 949 553.8909

© copyright Woodley Architectural Group, Inc. these drawings may not be used or duplicated without the expressed written permission of Woodley Architectural Group, Inc.

01 17 2014

these drawings are intended for design development and preliminary studies only and are not to be used for any other purpose, such as final plotting or final engineering

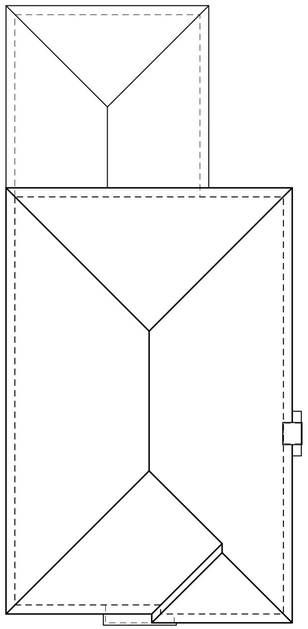

scale: 1/8"=1'

roofPLAN (all pitches 4:12 u.n.o.)

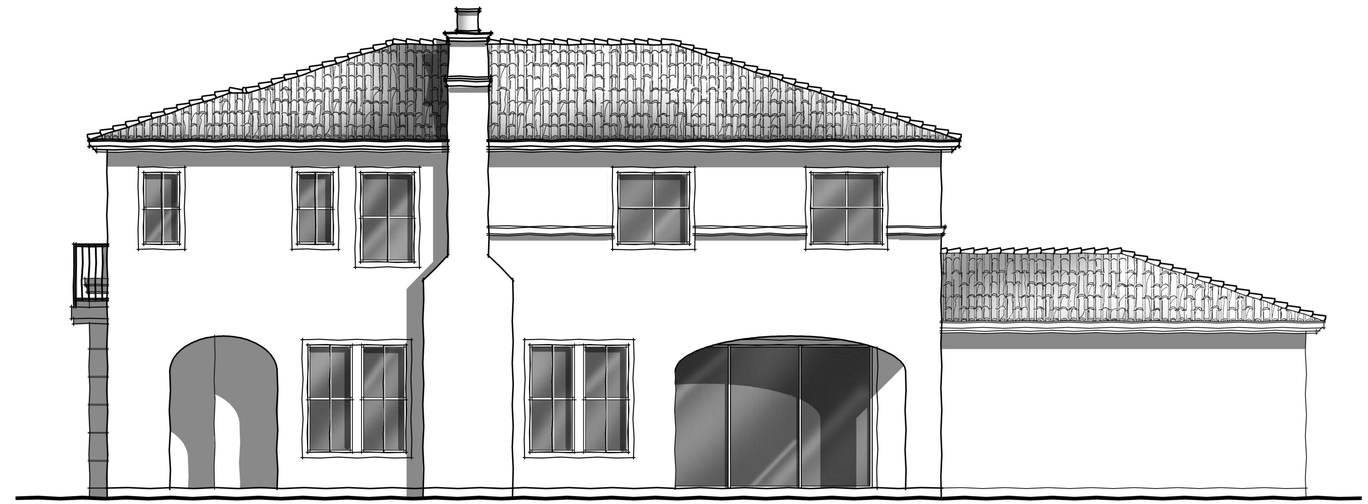

scale: 1/4"=1'

rightELEVATION

scale: 1/4"=1'

rearELEVATION

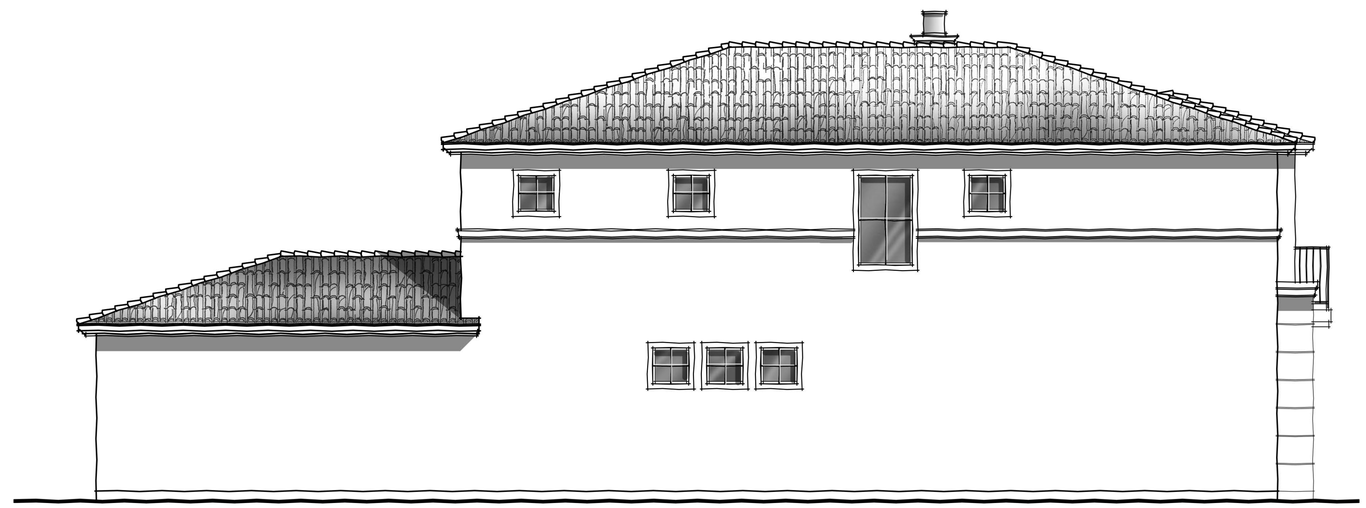

scale: 1/4"=1'

leftELEVATION

cottage greens | planTHREE

CONCEPT ELEVATIONS | ITALIAN

McKinley Village

the new home company

woodley**architectural**group,inc
::colorado:: 9137 s ridgeline blvd. suite 120 / highlands ranch, co 80129 / 303 683.7231 / 303 683.2922 (fax)
::california:: 2943 pullman st. suite A / santa ana, ca 92705 / 949 553.8919 / 949 553.8909

01 • 17 • 2014

these drawings are intended for design development and preliminary studies only and are not to be used for any other purpose, such as final plotting or final engineering.
© copyright Woodley Architectural Group, Inc. these drawings may not be used or duplicated without the expressed written permission of Woodley Architectural Group, Inc.

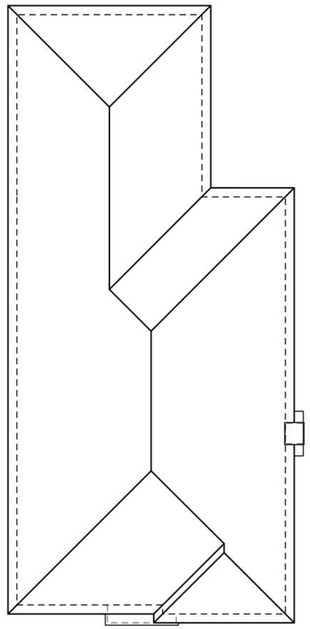

scale: 1/8"=1'

roofPLAN (all pitches 4:12 u.n.o.)

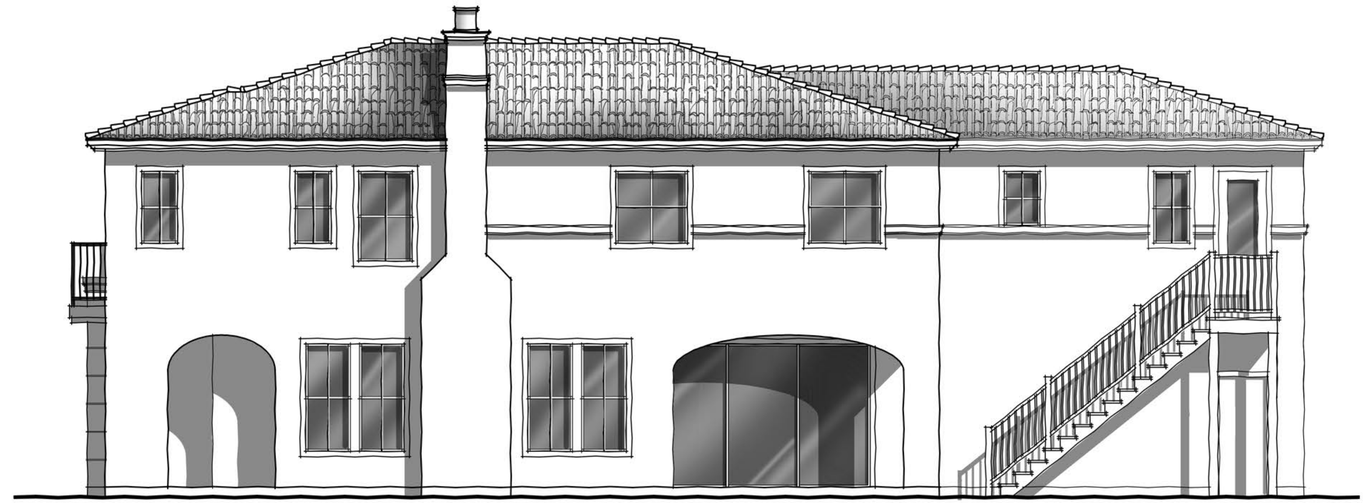

scale: 1/4"=1'

rightELEVATION

scale: 1/4"=1'

rearELEVATION

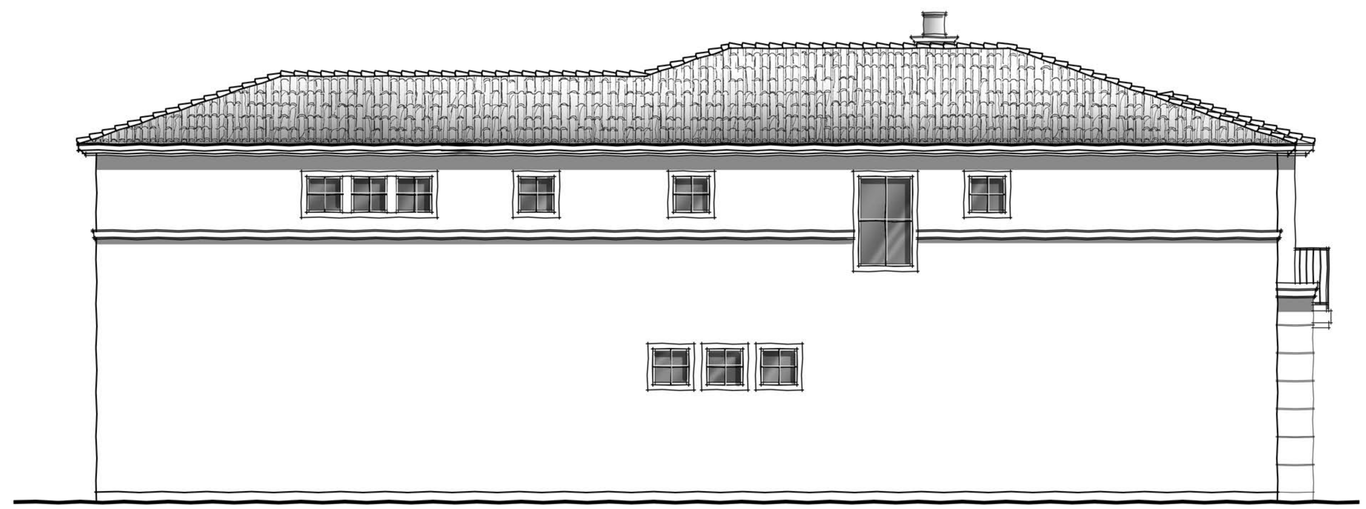

scale: 1/4"=1'

leftELEVATION

cottage greens | planTHREE | OPT. CARRIAGE UNIT

CONCEPT ELEVATIONS | ITALIAN

McKinley Village

the new home company

woodley**architectural**group,inc
::colorado:: 9137 s ridgeline blvd. suite 120 / highlands ranch, co 80129 / 303 683.7231 / 303 683.2922 (fax)
::california:: 2943 pullman st. suite A / santa ana, ca 92705 / 949 553.8919 / 949 553.8909

01 • 17 • 2014

these drawings are intended for design development and preliminary studies only and are not to be used for any other purpose, such as final plotting or final engineering.
© copyright Woodley Architectural Group, Inc. these drawings may not be used or duplicated without the expressed written permission of Woodley Architectural Group, Inc.

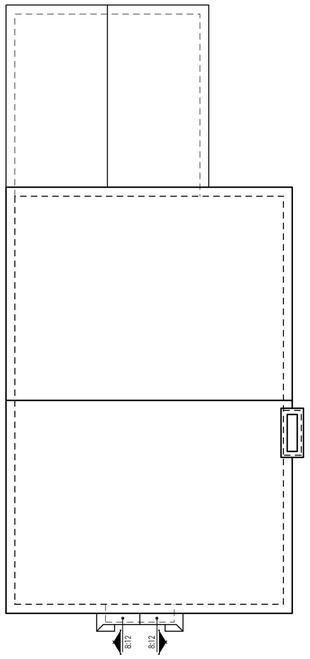

scale: 1/8"=1'

roofPLAN (all pitches 5:12 u.n.o.)

scale: 1/4"=1'

rightELEVATION

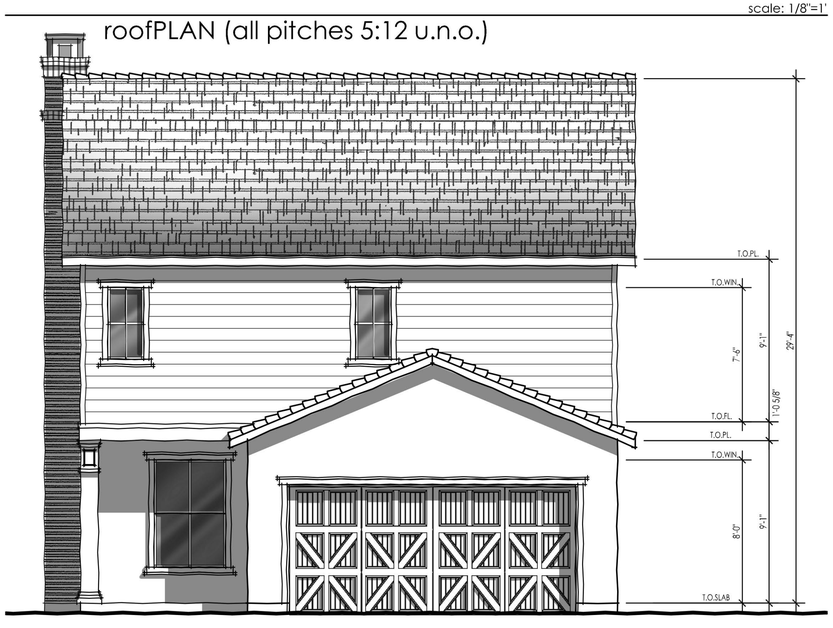

scale: 1/4"=1'

rearELEVATION

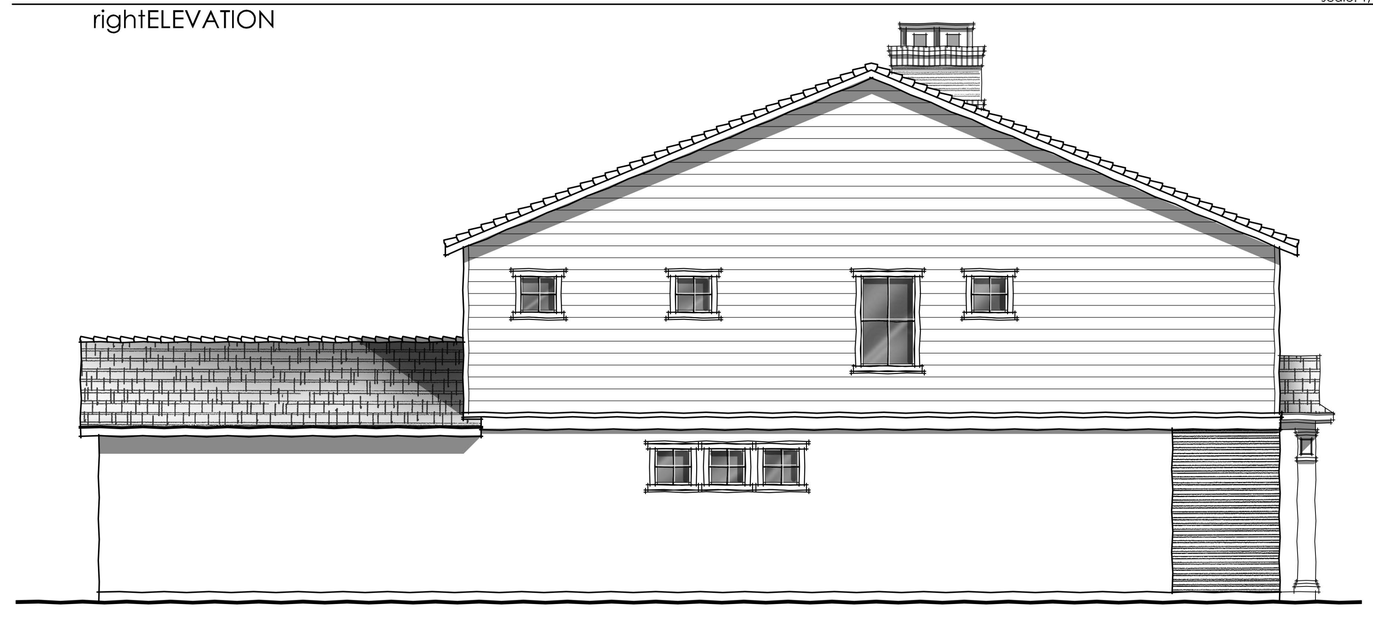

scale: 1/4"=1'

leftELEVATION

cottage greens | planTHREE

CONCEPT ELEVATIONS | COLONIAL

McKinley Village

the new home company

woodley**architectural**group,inc
::colorado:: 9137 s ridgeline blvd. suite 120 / highlands ranch, co 80129 / 303 683.7231 / 303 683.2922 (fax)
::california:: 2943 pullman st. suite A / santa ana, ca 92705 / 949 553.8919 / 949 553.8909

01 • 17 • 2014

these drawings are intended for design development and preliminary studies only and are not to be used for any other purpose, such as final plotting or final engineering.
© copyright Woodley Architectural Group, Inc. these drawings may not be used or duplicated without the expressed written permission of Woodley Architectural Group, Inc.

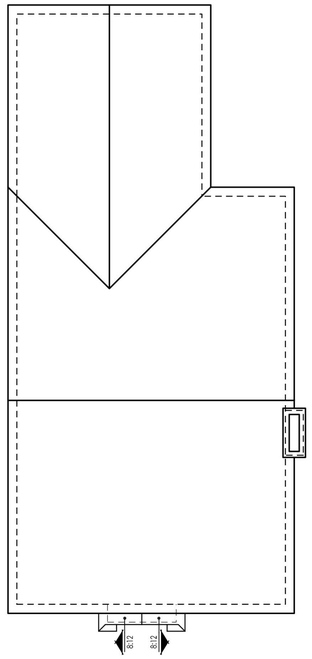

scale: 1/8"=1'

roofPLAN (all pitches 5:12 u.n.o.)

scale: 1/4"=1'

rightELEVATION

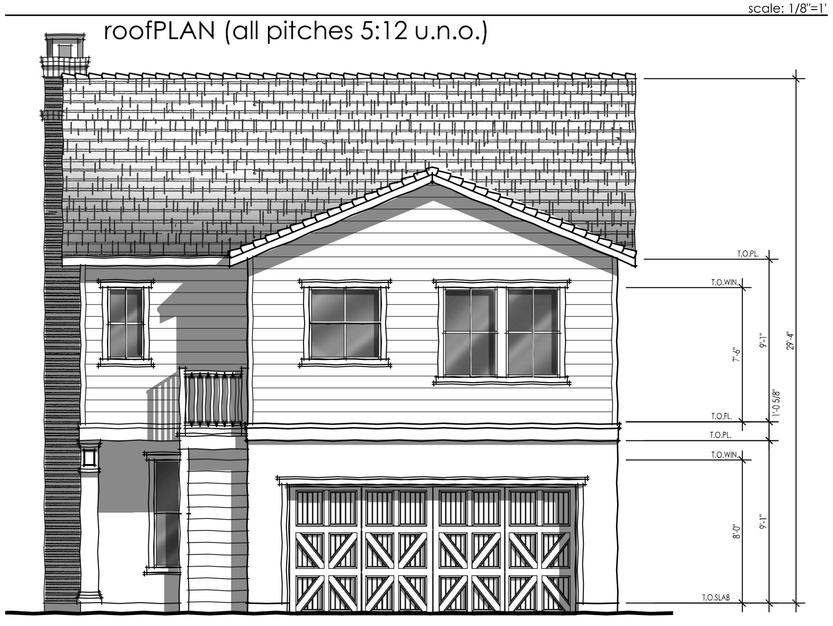

scale: 1/4"=1'

rearELEVATION

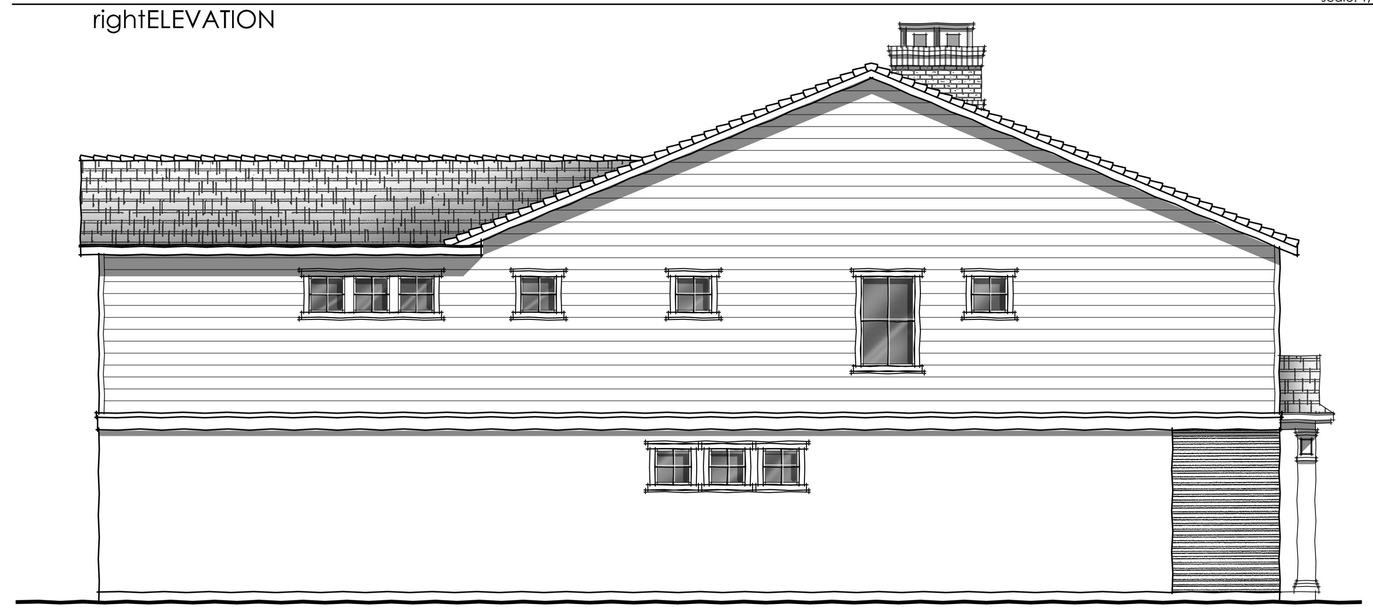

scale: 1/4"=1'

leftELEVATION

cottage greens | planTHREE | OPT. CARRIAGE UNIT

CONCEPT ELEVATIONS | COLONIAL

McKinley Village

the new home company

woodley**architectural**group,inc
::colorado:: 9137 s ridgeline blvd. suite 120 / highlands ranch, co 80129 / 303 683.7231 / 303 683.2922 (fax)
::california:: 2943 pullman st. suite A / santa ana, ca 92705 / 949 553.8919 / 949 553.8909

01 • 17 • 2014

these drawings are intended for design development and preliminary studies only and are not to be used for any other purpose, such as final plotting or final engineering.
© copyright Woodley Architectural Group, Inc. these drawings may not be used or duplicated without the expressed written permission of Woodley Architectural Group, Inc.

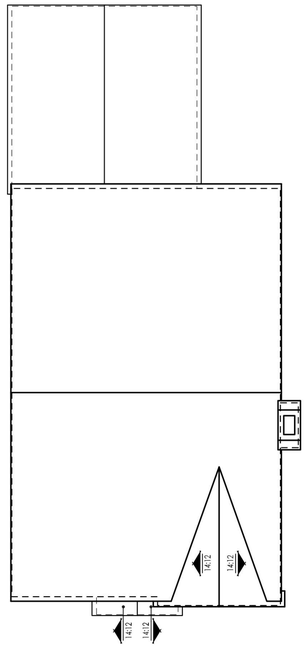

scale: 1/8"=1'

roofPLAN (all pitches 5:12 u.n.o.)

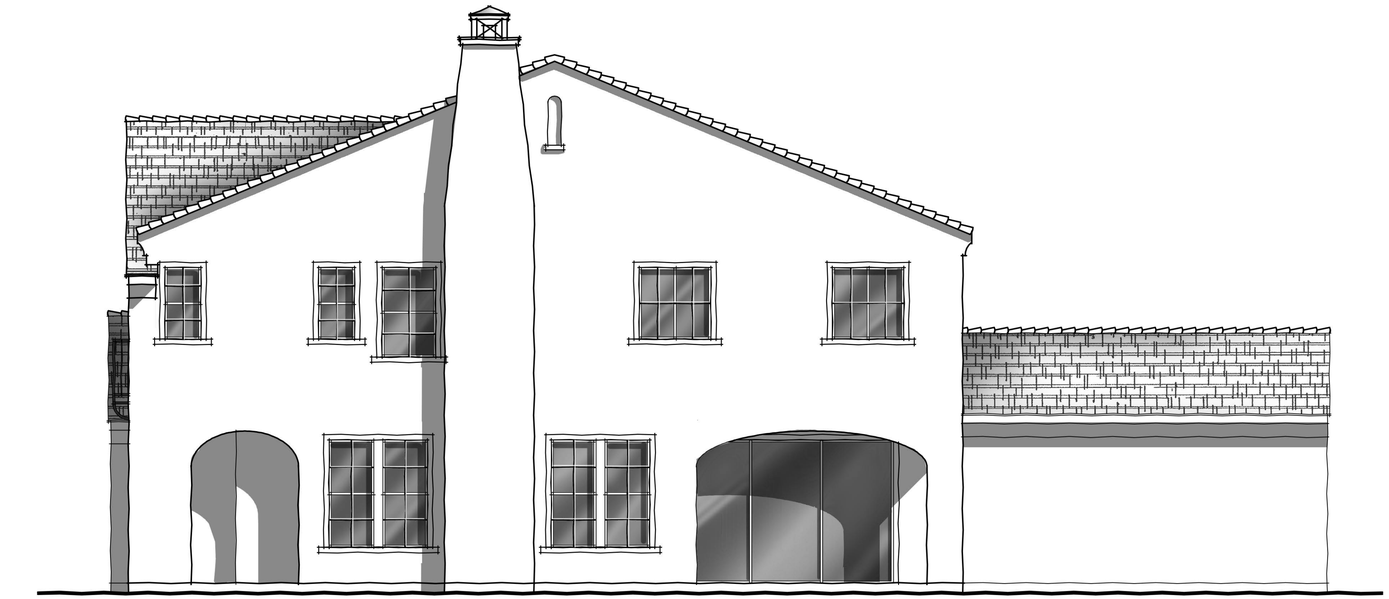

scale: 1/4"=1'

rightELEVATION

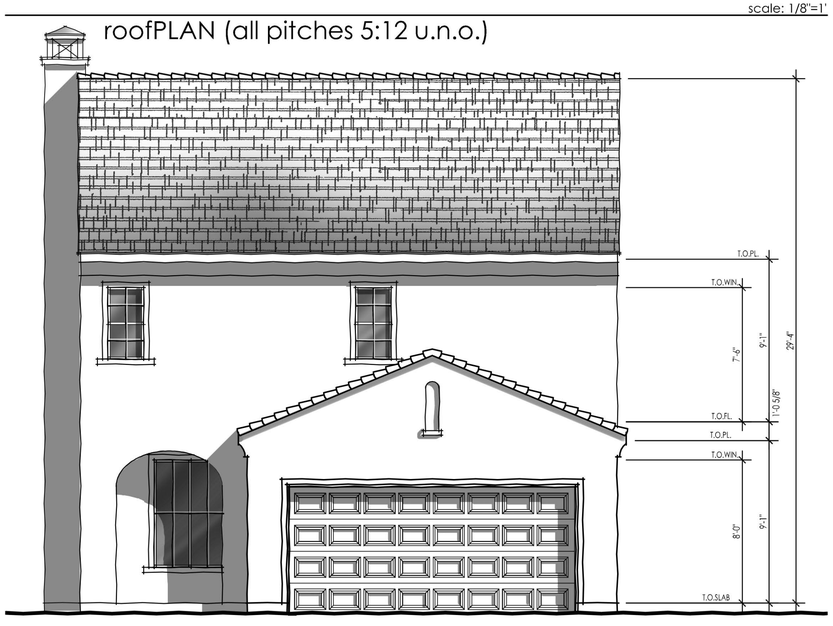

scale: 1/4"=1'

rearELEVATION

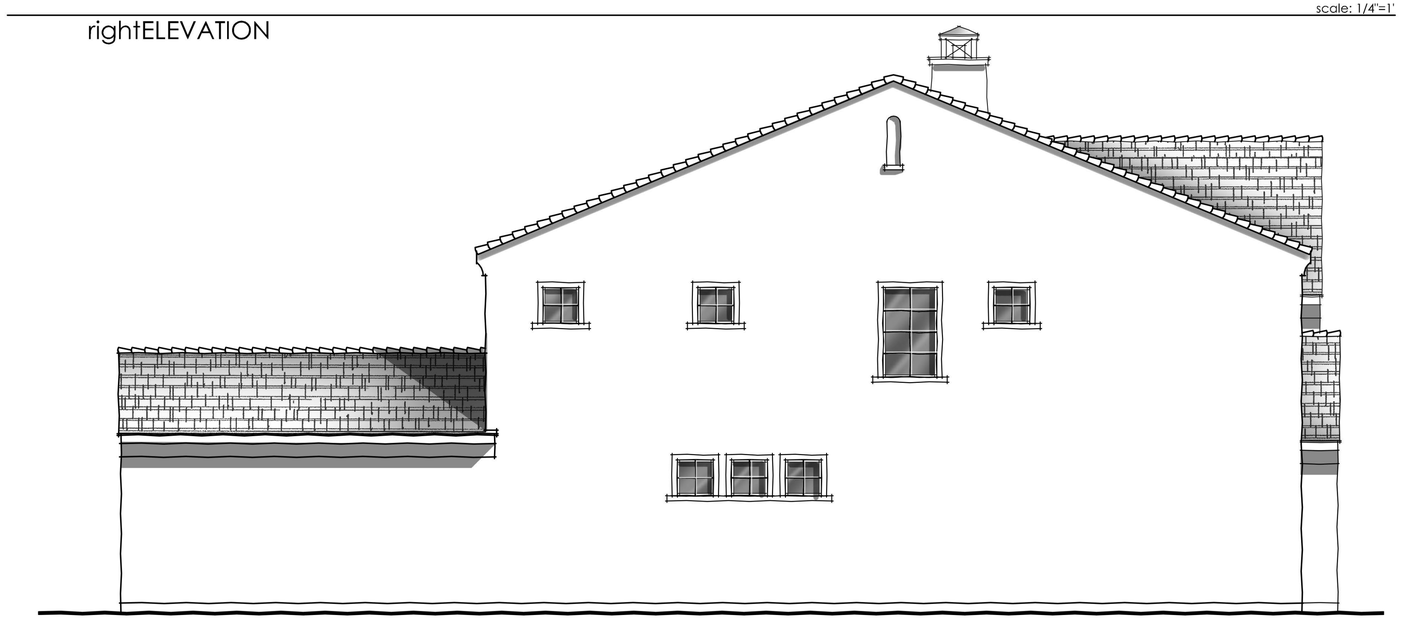

scale: 1/4"=1'

leftELEVATION

cottage greens | planTHREE

CONCEPT ELEVATIONS | FRENCH

McKinley Village

the new home company

woodley**architectural**group,inc
::colorado:: 9137 s ridgeline blvd. suite 120 / highlands ranch, co 80129 / 303 683.7231 / 303 683.2922 (fax)
::california:: 2943 pullman st. suite A / santa ana, ca 92705 / 949 553.8919 / 949 553.8909

01 • 17 • 2014

these drawings are intended for design development and preliminary studies only and are not to be used for any other purpose, such as final plotting or final engineering.
© copyright Woodley Architectural Group, Inc. these drawings may not be used or duplicated without the expressed written permission of Woodley Architectural Group, Inc.

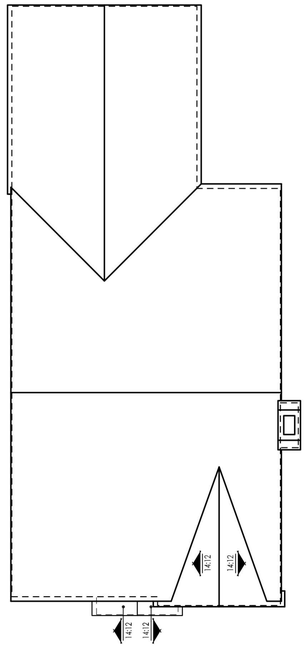

scale: 1/8"=1'

roofPLAN (all pitches 5:12 u.n.o.)

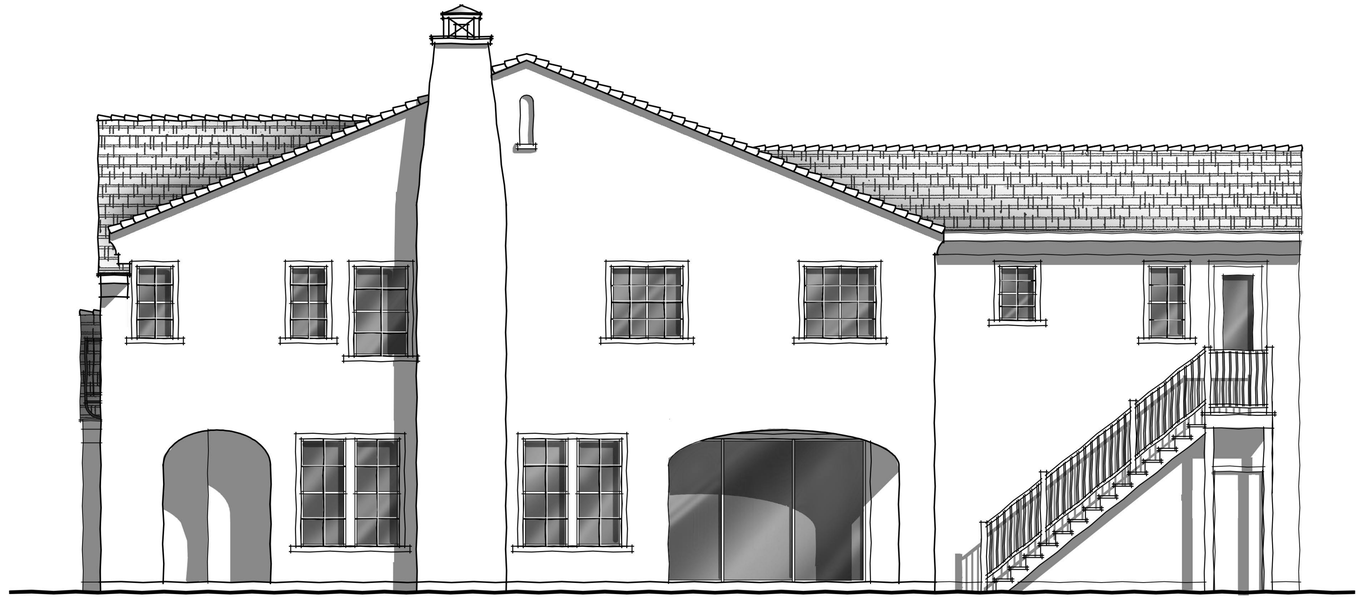

scale: 1/4"=1'

rightELEVATION

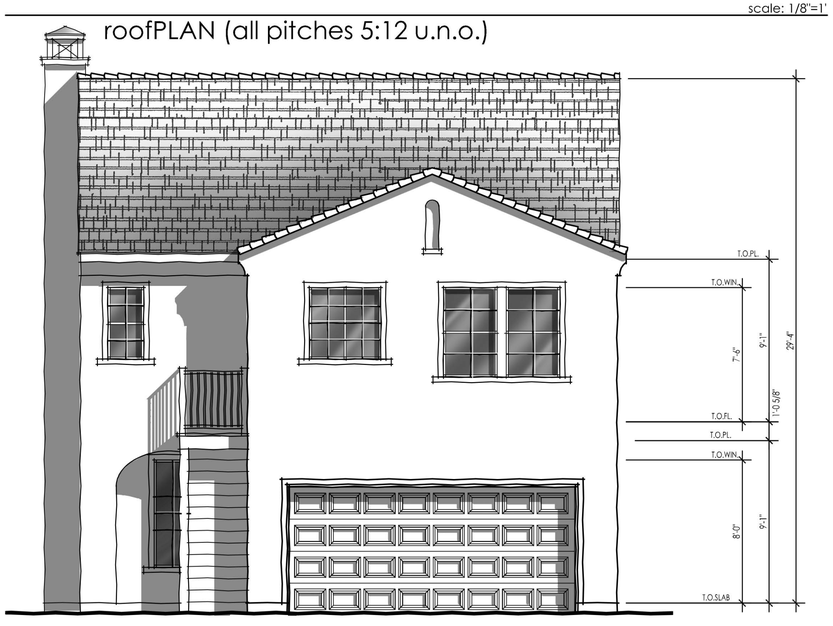

scale: 1/4"=1'

rearELEVATION

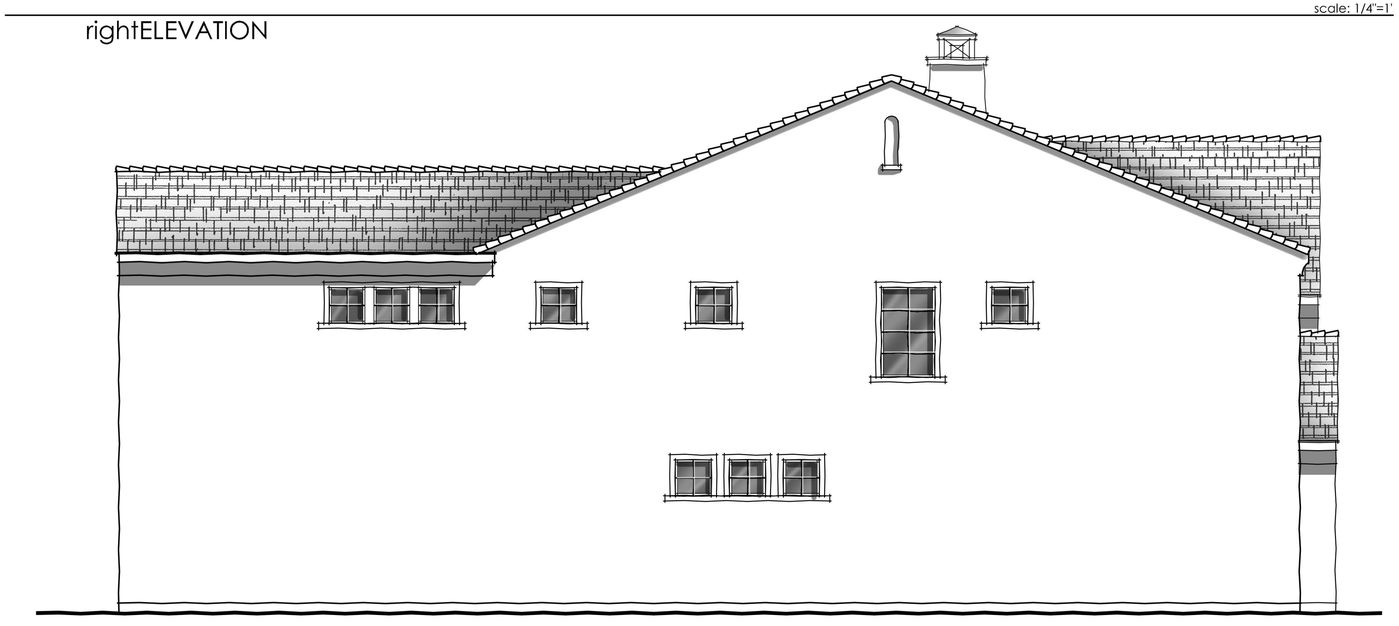

scale: 1/4"=1'

leftELEVATION

cottage greens | planTHREE | OPT. CARRIAGE UNIT

CONCEPT ELEVATIONS | FRENCH

McKinley Village

the new home company

woodley**architectural**group,inc
::colorado:: 9137 s ridgeline blvd. suite 120 / highlands ranch, co 80129 / 303 683.7231 / 303 683.2922 (fax)
::california:: 2943 pullman st. suite A / santa ana, ca 92705 / 949 553.8919 / 949 553.8909

01 • 17 • 2014

these drawings are intended for design development and preliminary studies only and are not to be used for any other purpose, such as final plotting or final engineering.
© copyright Woodley Architectural Group, Inc. these drawings may not be used or duplicated without the expressed written permission of Woodley Architectural Group, Inc.

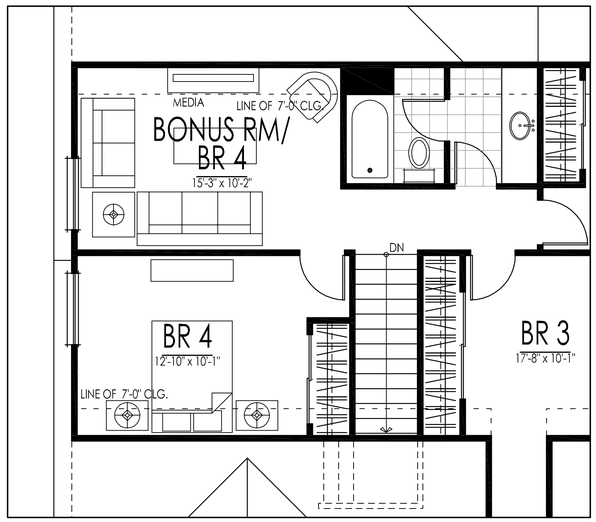

OPT BED 4

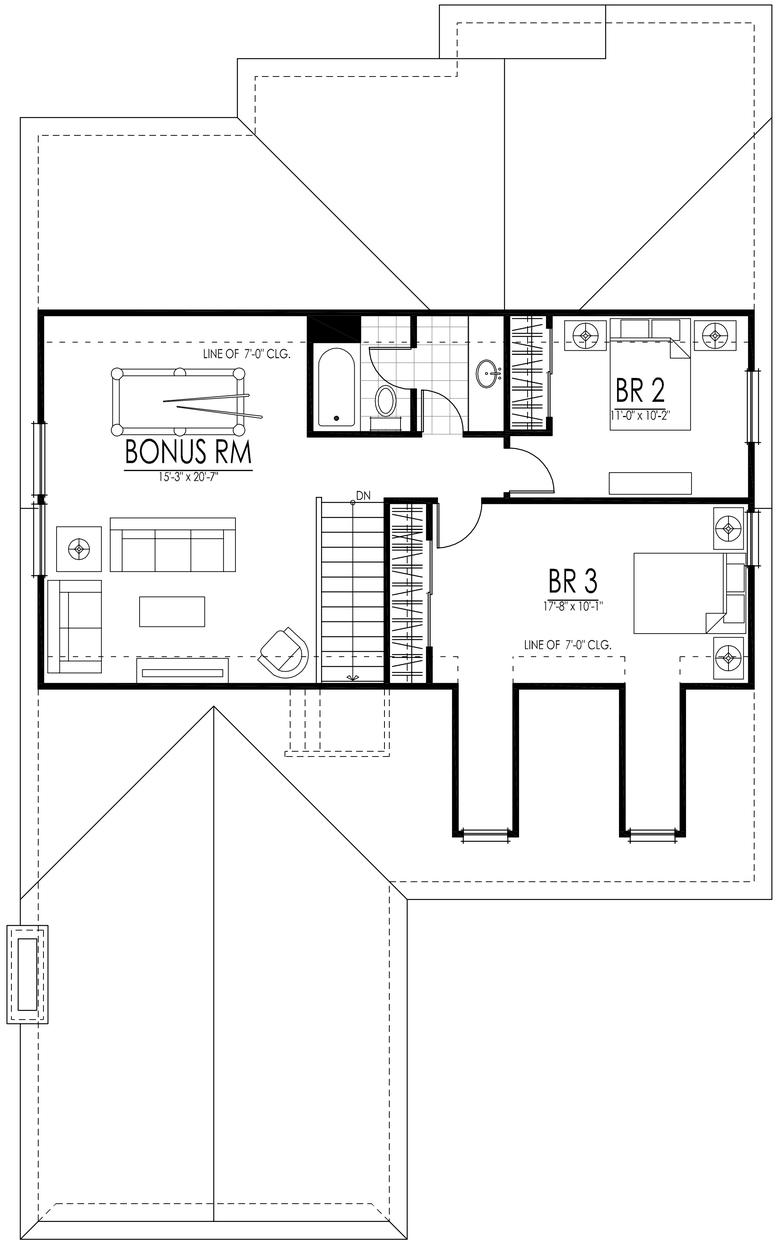

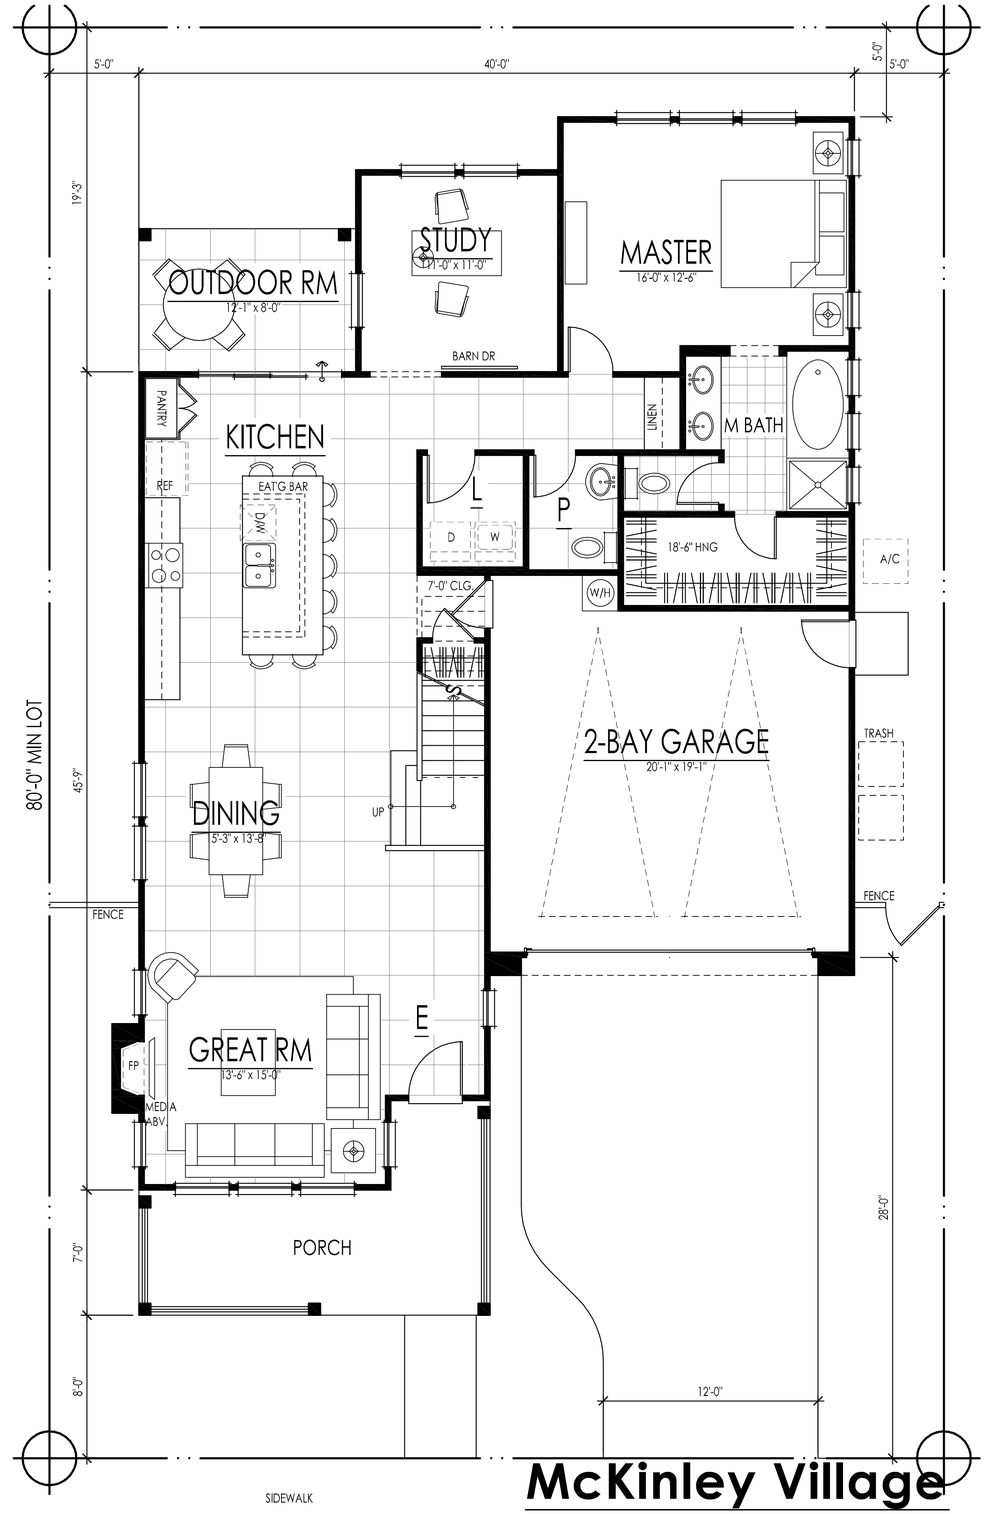

first floor: 1465 sf
second floor: 673 sf
total living: 2138 sf

THE PARK HOMES // planONE

McKinley Village
the new home company

woodley**architectural**group,inc
::colorado:: 9137 s ridgeline blvd. suite 120 / highlands ranch, co 80129 / 303 683.7231 / 303 683.2922 (fax)
::california:: 2943 pullman st. suite A / santa ana, ca 92705 / 949 553.8919 / 949 553.8909

01 • 17 • 2014

these drawings are intended for design development and preliminary studies only and are not to be used for any other purpose, such as final plotting or final engineering.
© copyright Woodley Architectural Group, Inc. these drawings may not be used or duplicated without the expressed written permission of Woodley Architectural Group, Inc.

FRENCH

CRAFTSMAN

COLONIAL

The Park Homes
planONE

McKINLEY VILLAGE
the new home company

woodley**architectural**group,inc
:: colorado:: 731 southpark dr. suite b / litteton, co 80120 / 303 683.7231 / 303 683.2922 (fax)
::california:: 2943 pullman st. suite A / santa ana, ca 92705 / 949 553.8919 / 949 553.8909

© copyright Woodley Architectural Group, Inc. these drawings may not be used or duplicated without the expressed written permission of Woodley Architectural Group, Inc.

01 17 2014

these drawings are intended for design development and preliminary studies only and are not to be used for any other purpose, such as final plotting or final engineering

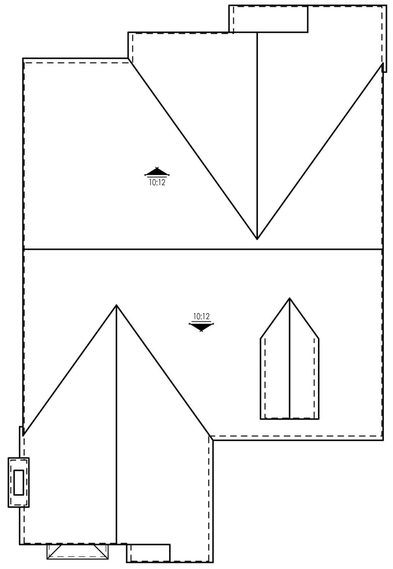

scale: 1/8"=1'

roofPLAN (all pitches 14:12 u.n.o.)

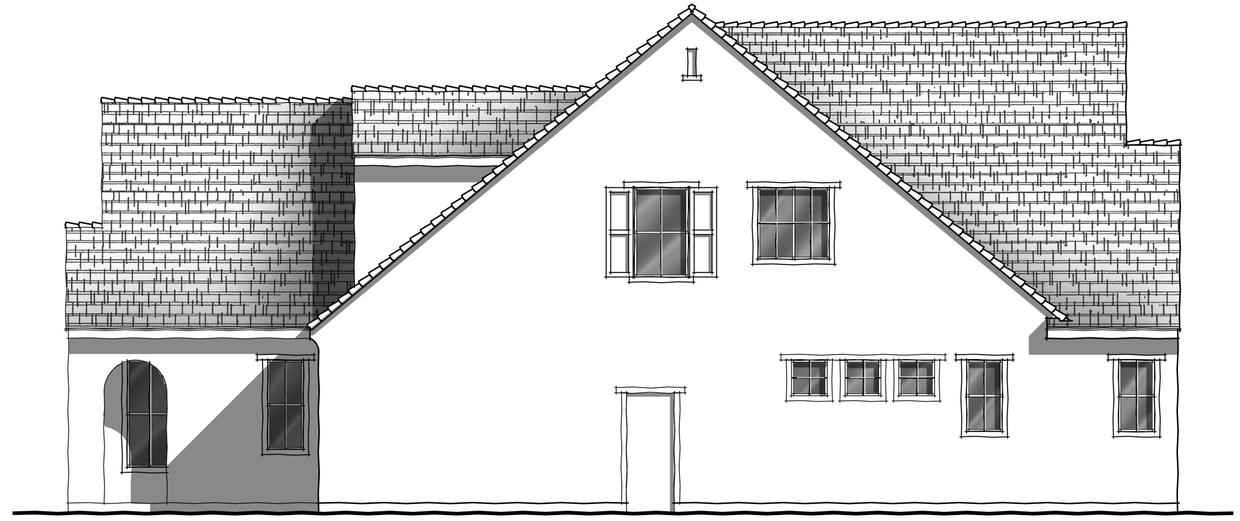

scale: 1/4"=1'

rightELEVATION

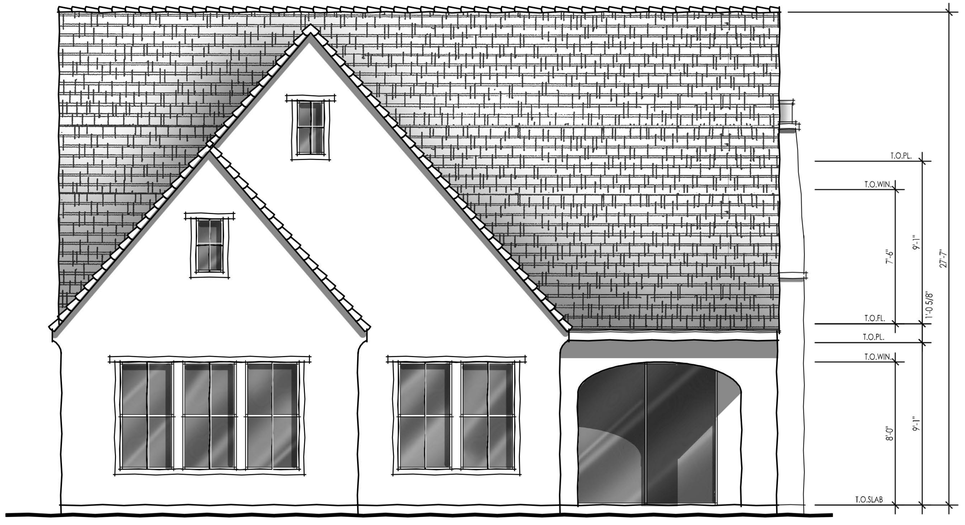

scale: 1/4"=1'

rearELEVATION

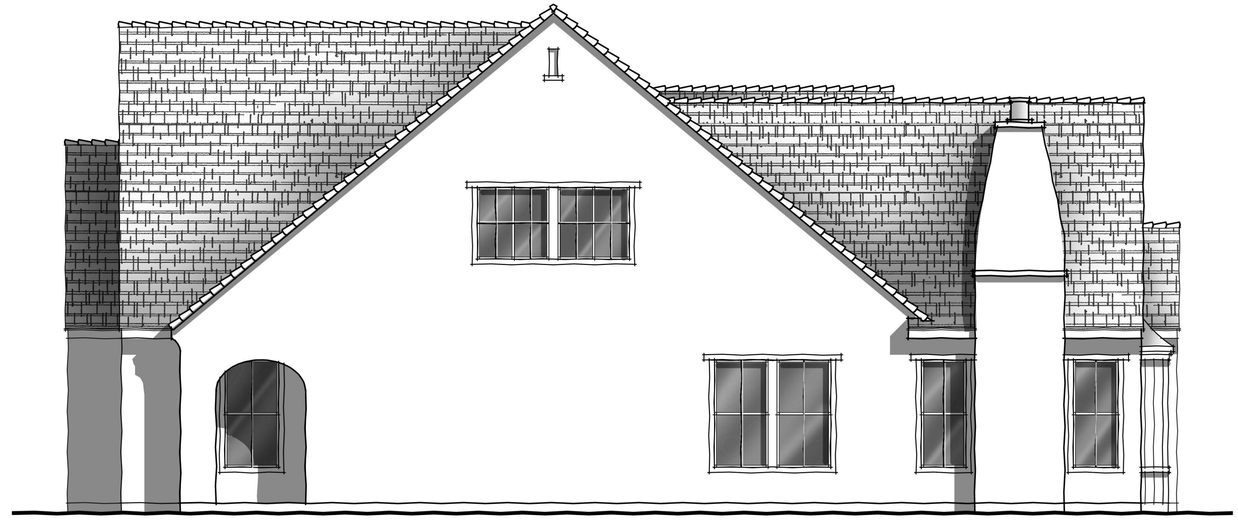

scale: 1/4"=1'

leftELEVATION

the park homes | planONE

CONCEPT ELEVATIONS | FRENCH COUNTRY

McKinley Village

the new home company

woodley**architectural**group,inc
::colorado:: 9137 s ridgeline blvd. suite 120 / highlands ranch, co 80129 / 303 683.7231 / 303 683.2922 (fax)
::california:: 2943 pullman st. suite A / santa ana, ca 92705 / 949 553.8919 / 949 553.8909

01 • 17 • 2014

these drawings are intended for design development and preliminary studies only and are not to be used for any other purpose, such as final plotting or final engineering.
© copyright Woodley Architectural Group, Inc. these drawings may not be used or duplicated without the expressed written permission of Woodley Architectural Group, Inc.

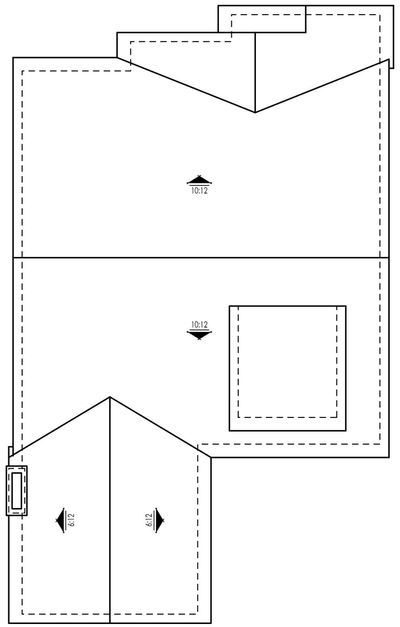

scale: 1/8"=1'

roofPLAN (all pitches 4:12 to 8:12 u.n.o.)

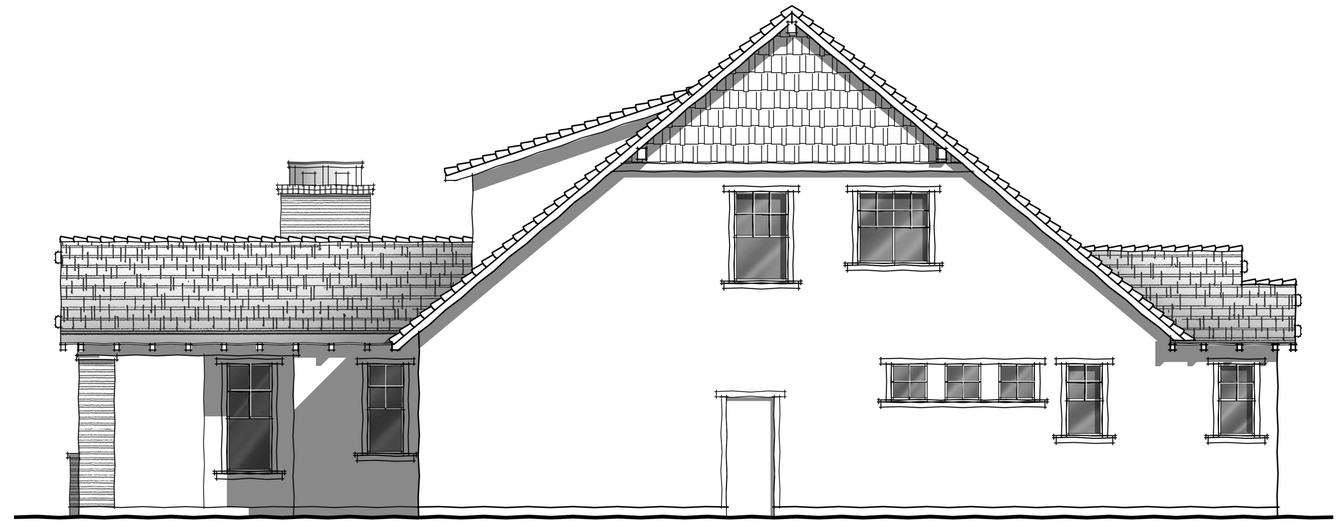

scale: 1/4"=1'

rightELEVATION

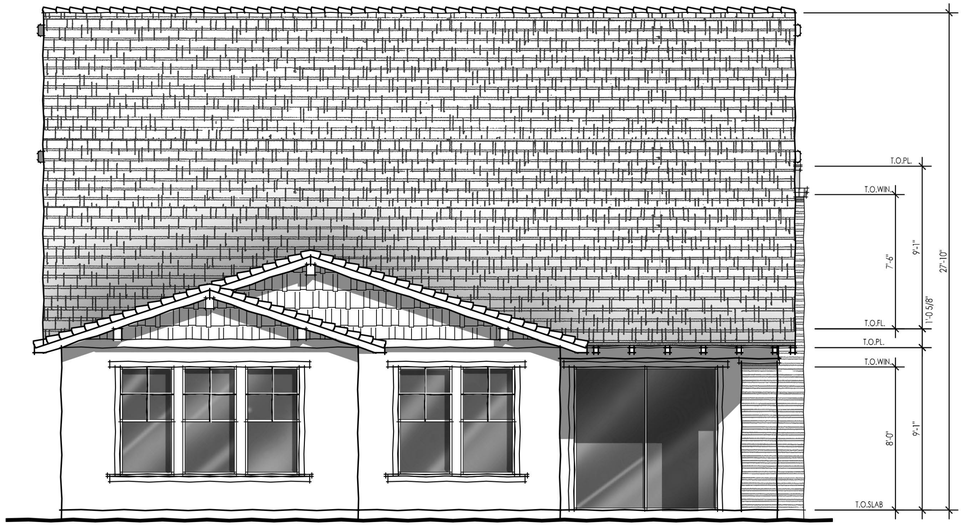

scale: 1/4"=1'

rearELEVATION

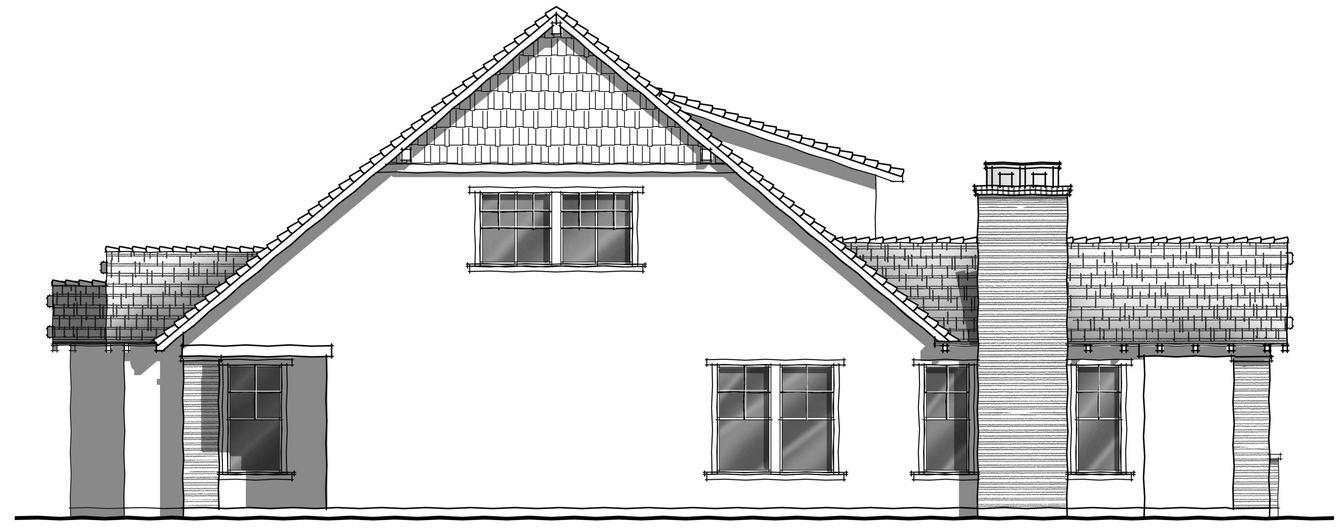

scale: 1/4"=1'

leftELEVATION

the park homes | planONE

CONCEPT ELEVATIONS | CRAFTSMAN

McKinley Village

the new home company

woodley**architectural**group,inc
::colorado:: 9137 s ridgeline blvd. suite 120 / highlands ranch, co 80129 / 303 683.7231 / 303 683.2922 (fax)
::california:: 2943 pullman st. suite A / santa ana, ca 92705 / 949 553.8919 / 949 553.8909

01 • 17 • 2014

these drawings are intended for design development and preliminary studies only and are not to be used for any other purpose, such as final plotting or final engineering.
© copyright Woodley Architectural Group, Inc. these drawings may not be used or duplicated without the expressed written permission of Woodley Architectural Group, Inc.

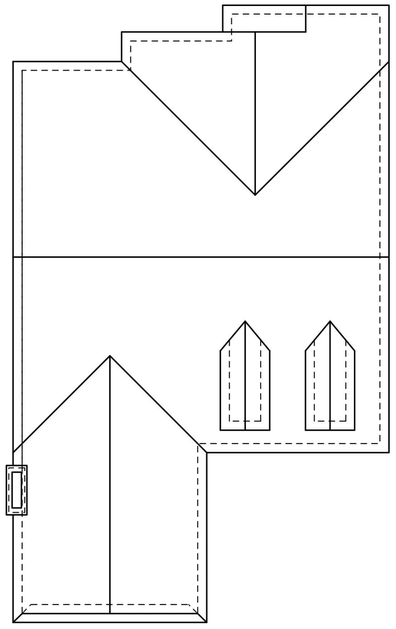

scale: 1/8"=1'

roofPLAN (all pitches 6:12 u.n.o.)

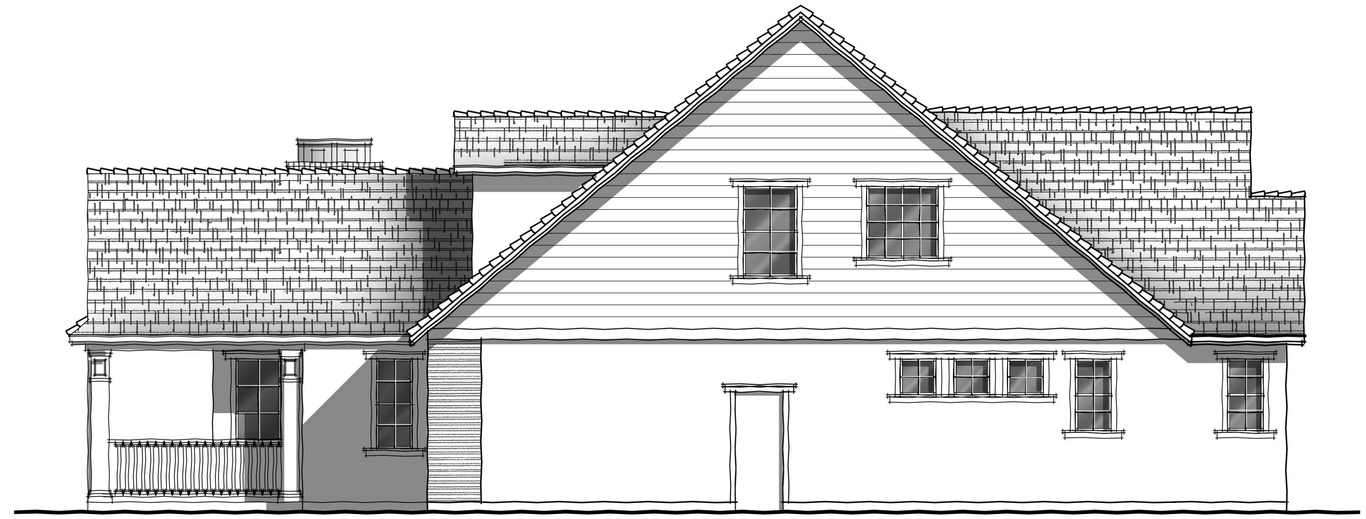

scale: 1/4"=1'

rightELEVATION

scale: 1/4"=1'

rearELEVATION

scale: 1/4"=1'

leftELEVATION

the park homes | planONE

CONCEPT ELEVATIONS | COLONIAL

McKinley Village

the new home company

woodley**architectural**group,inc
::colorado:: 9137 s ridgeline blvd. suite 120 / highlands ranch, co 80129 / 303 683.7231 / 303 683.2922 (fax)
::california:: 2943 pullman st. suite A / santa ana, ca 92705 / 949 553.8919 / 949 553.8909

01 • 17 • 2014

these drawings are intended for design development and preliminary studies only and are not to be used for any other purpose, such as final plotting or final engineering.
© copyright Woodley Architectural Group, Inc. these drawings may not be used or duplicated without the expressed written permission of Woodley Architectural Group, Inc.

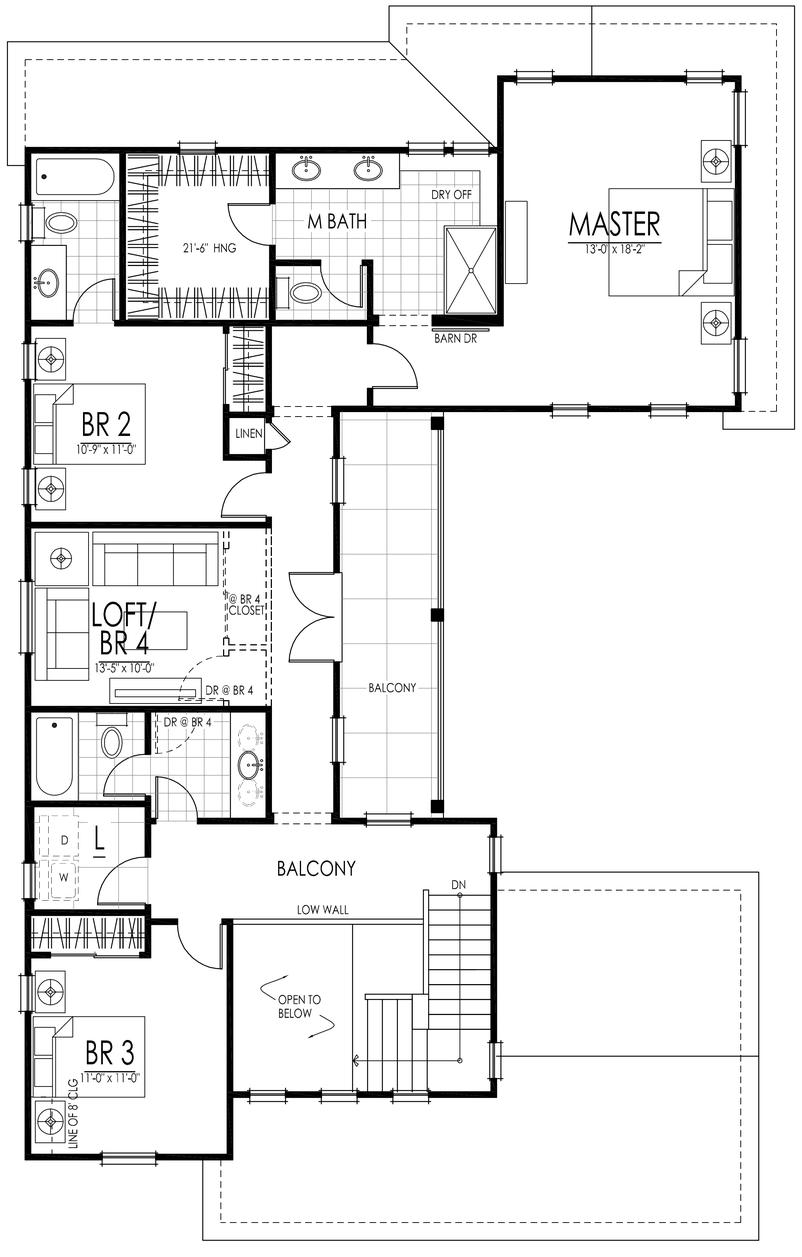

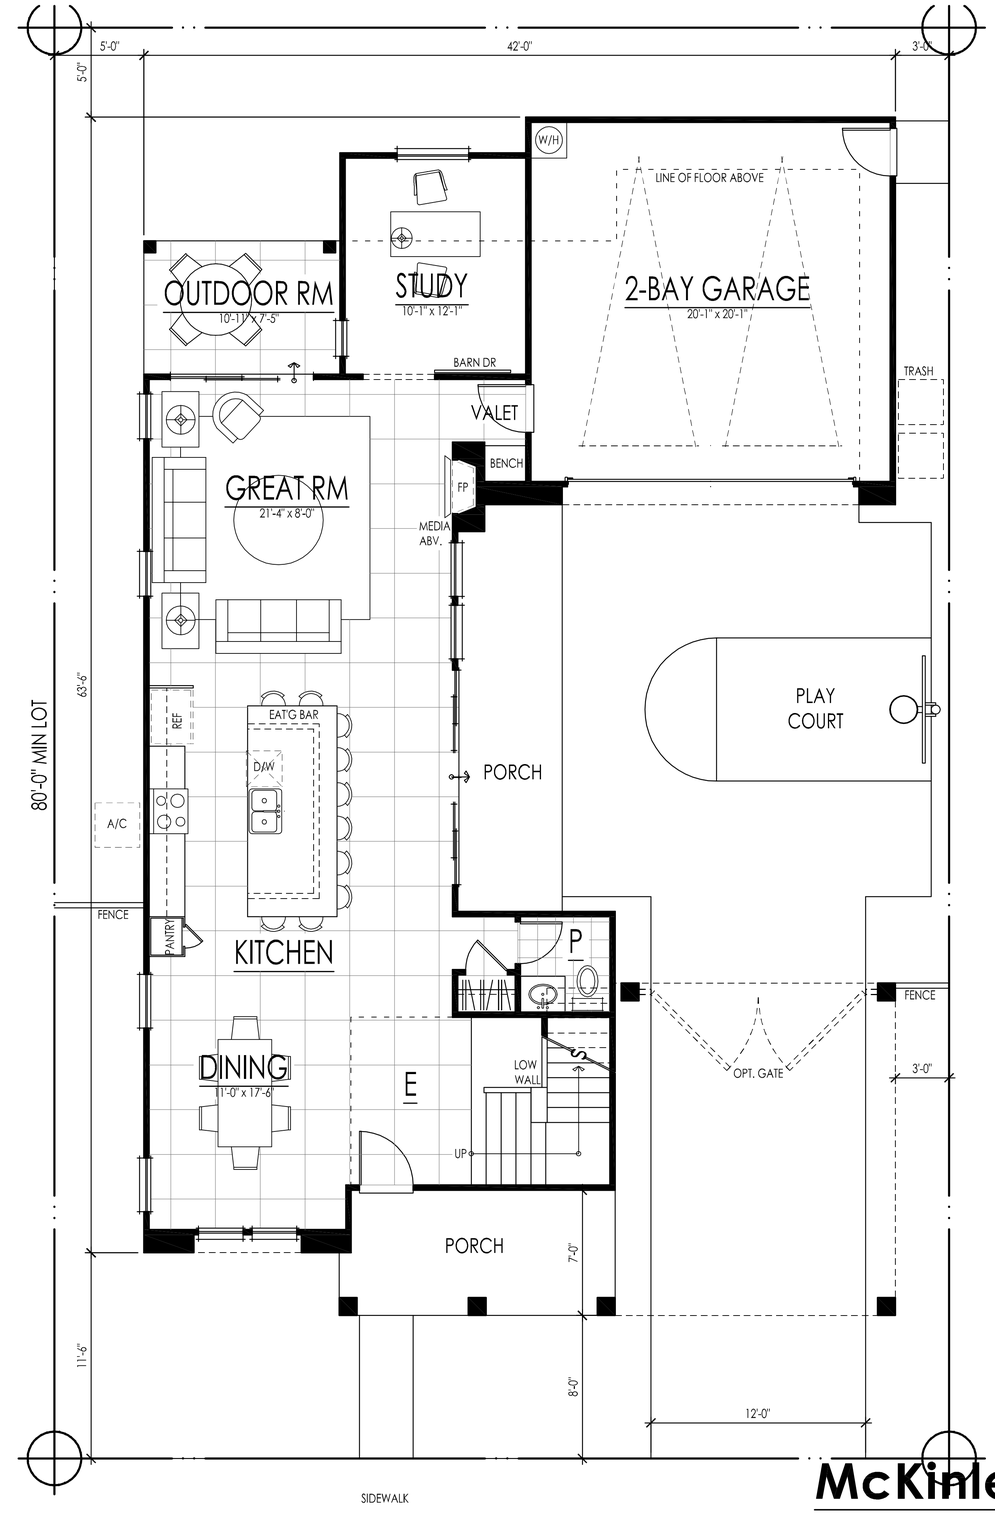

first floor: 1130 sf
second floor: 1351 sf
total living: 2481 sf

THE PARK HOMES // planTWO

McKinley Village

the new home company

woodley**architectural**group,inc
::colorado:: 9137 s ridgeline blvd. suite 120 / highlands ranch, co 80129 / 303 683.7231 / 303 683.2922 (fax)
::california:: 2943 pullman st. suite A / santa ana, ca 92705 / 949 553.8919 / 949 553.8909

01 • 17 • 2014

these drawings are intended for design development and preliminary studies only and are not to be used for any other purpose, such as final plotting or final engineering.
© copyright Woodley Architectural Group, Inc. these drawings may not be used or duplicated without the expressed written permission of Woodley Architectural Group, Inc.

SPANISH

EUROPEAN COTTAGE

COLONIAL

The Park Homes
planTWO

McKINLEY VILLAGE
the new home company

woodleyarchitecturalgroup,inc
:: colorado:: 731 southpark dr. suite b / litteton, co 80120 / 303 683.7231 / 303 683.2922 (fax)
::california:: 2943 pullman st. suite A / santa ana, ca 92705 / 949 553.8919 / 949 553.8909

© copyright Woodley Architectural Group, Inc. these drawings may not be used or duplicated without the expressed written permission of Woodley Architectural Group, Inc.

01 17 2014

these drawings are intended for design development and preliminary studies only and are not to be used for any other purpose, such as final plotting or final engineering

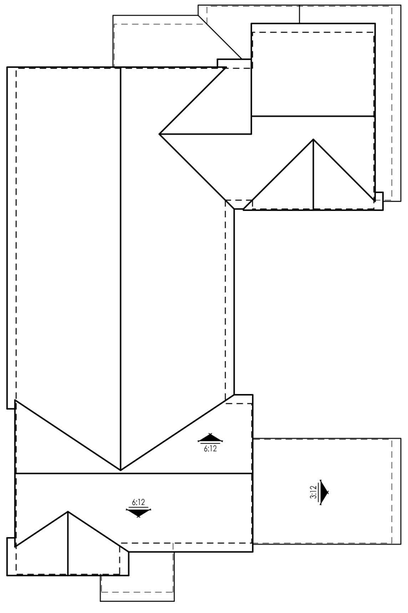

scale: 1/8"=1'

roofPLAN (all pitches 4:12 u.n.o.)

scale: 1/4"=1'

rightELEVATION

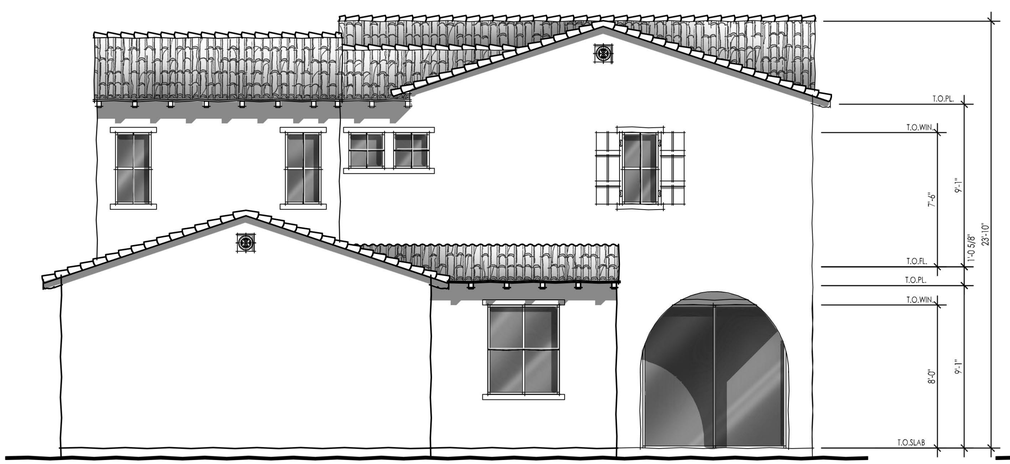

scale: 1/4"=1'

rearELEVATION

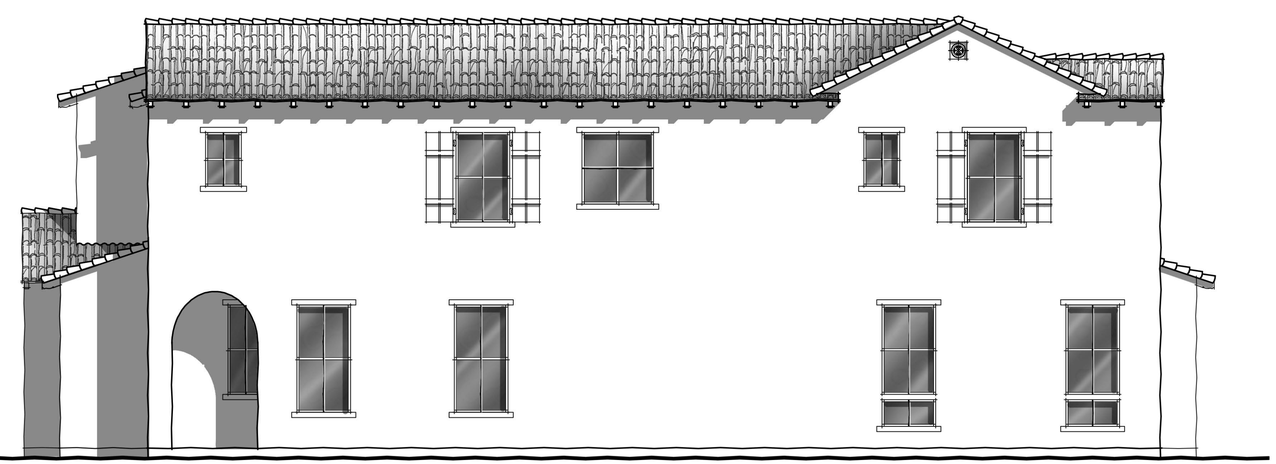

scale: 1/4"=1'

leftELEVATION

the park homes | planTWO

CONCEPT ELEVATIONS | SPANISH

McKinley Village

the new home company

woodley**architectural**group,inc
::colorado:: 9137 s ridgeline blvd. suite 120 / highlands ranch, co 80129 / 303 683.7231 / 303 683.2922 (fax)
::california:: 2943 pullman st. suite A / santa ana, ca 92705 / 949 553.8919 / 949 553.8909

01 • 17 • 2014

these drawings are intended for design development and preliminary studies only and are not to be used for any other purpose, such as final plotting or final engineering.
© copyright Woodley Architectural Group, Inc. these drawings may not be used or duplicated without the expressed written permission of Woodley Architectural Group, Inc.

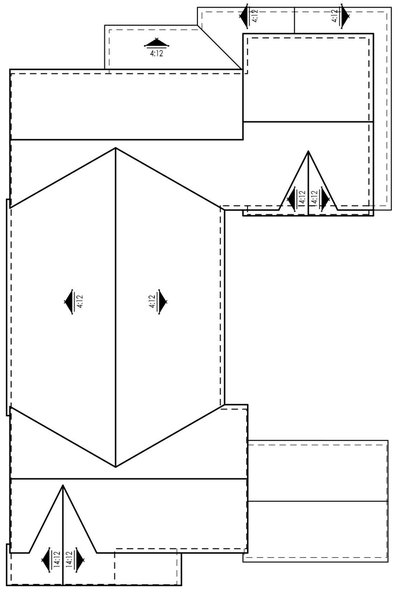

scale: 1/8"=1'

roofPLAN (all pitches 4:12 to 8:12 u.n.o.)

scale: 1/4"=1'

rightELEVATION

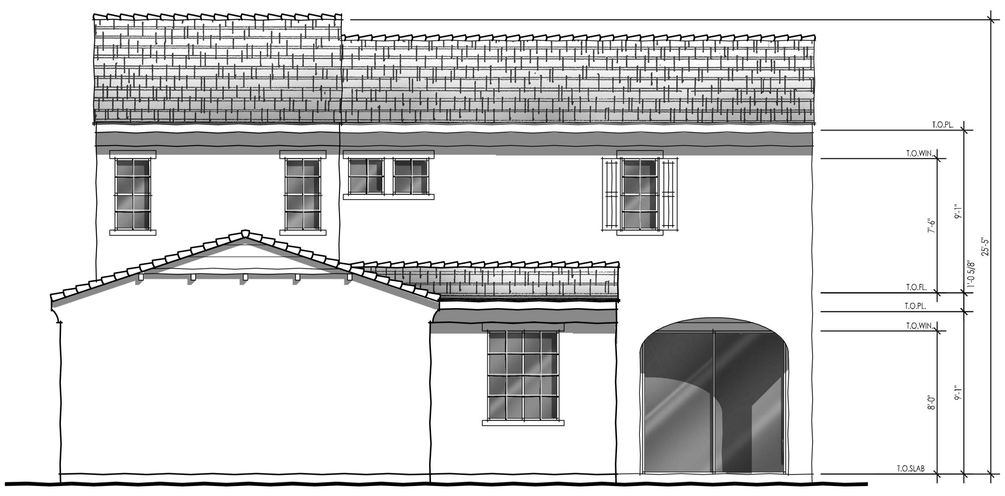

scale: 1/4"=1'

rearELEVATION

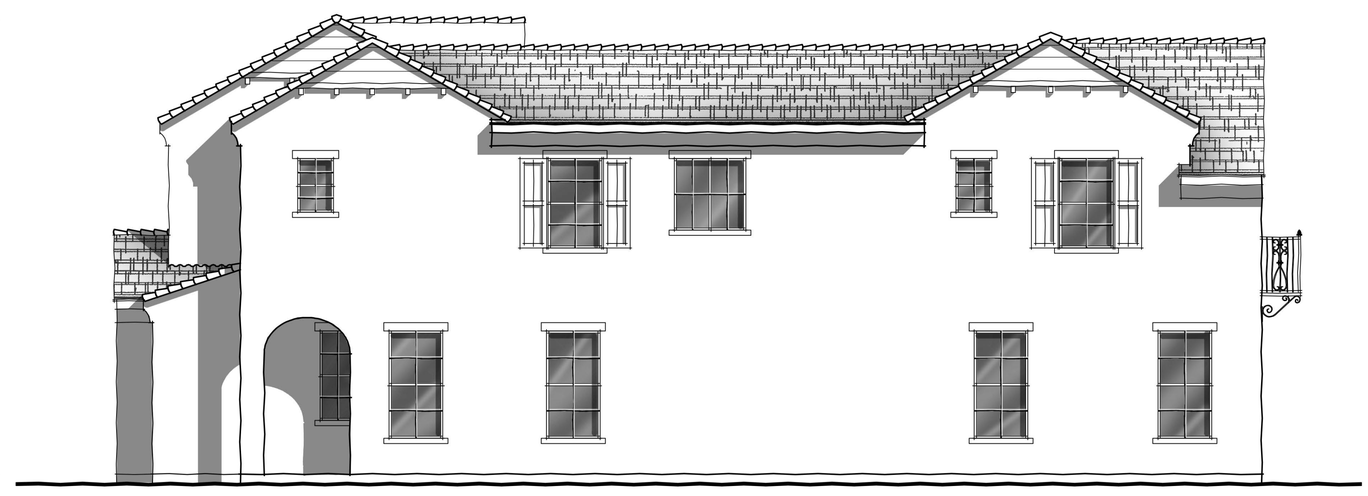

scale: 1/4"=1'

leftELEVATION

the park homes | planTWO

CONCEPT ELEVATIONS | EUROPEAN COTTAGE

McKinley Village

the new home company

woodley**architectural**group,inc
::colorado:: 9137 s ridgeline blvd. suite 120 / highlands ranch, co 80129 / 303 683.7231 / 303 683.2922 (fax)
::california:: 2943 pullman st. suite A / santa ana, ca 92705 / 949 553.8919 / 949 553.8909

01 • 17 • 2014

these drawings are intended for design development and preliminary studies only and are not to be used for any other purpose, such as final plotting or final engineering.
© copyright Woodley Architectural Group, Inc. these drawings may not be used or duplicated without the expressed written permission of Woodley Architectural Group, Inc.

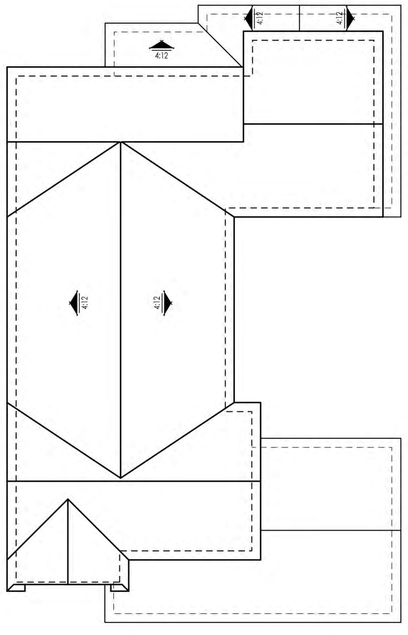

scale: 1/8"=1'

roofPLAN (all pitches 6:12 u.n.o.)

scale: 1/4"=1'

rightELEVATION

scale: 1/4"=1'

rearELEVATION

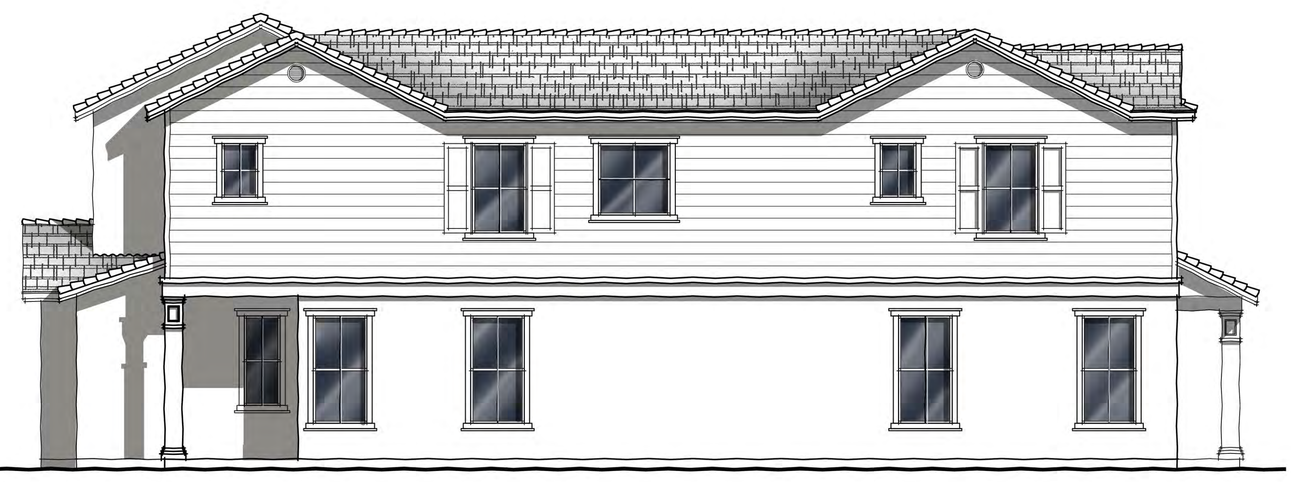

scale: 1/4"=1'

leftELEVATION

the park homes | planTWO

CONCEPT ELEVATIONS | COLONIAL

McKinley Village

the new home company

woodley**architectural**group,inc
::colorado:: 9137 s ridgeline blvd. suite 120 / highlands ranch, co 80129 / 303 683.7231 / 303 683.2922 (fax)
::california:: 2943 pullman st. suite A / santa ana, ca 92705 / 949 553.8919 / 949 553.8909

01 • 17 • 2014

these drawings are intended for design development and preliminary studies only and are not to be used for any other purpose, such as final plotting or final engineering.
© copyright Woodley Architectural Group, Inc. these drawings may not be used or duplicated without the expressed written permission of Woodley Architectural Group, Inc.