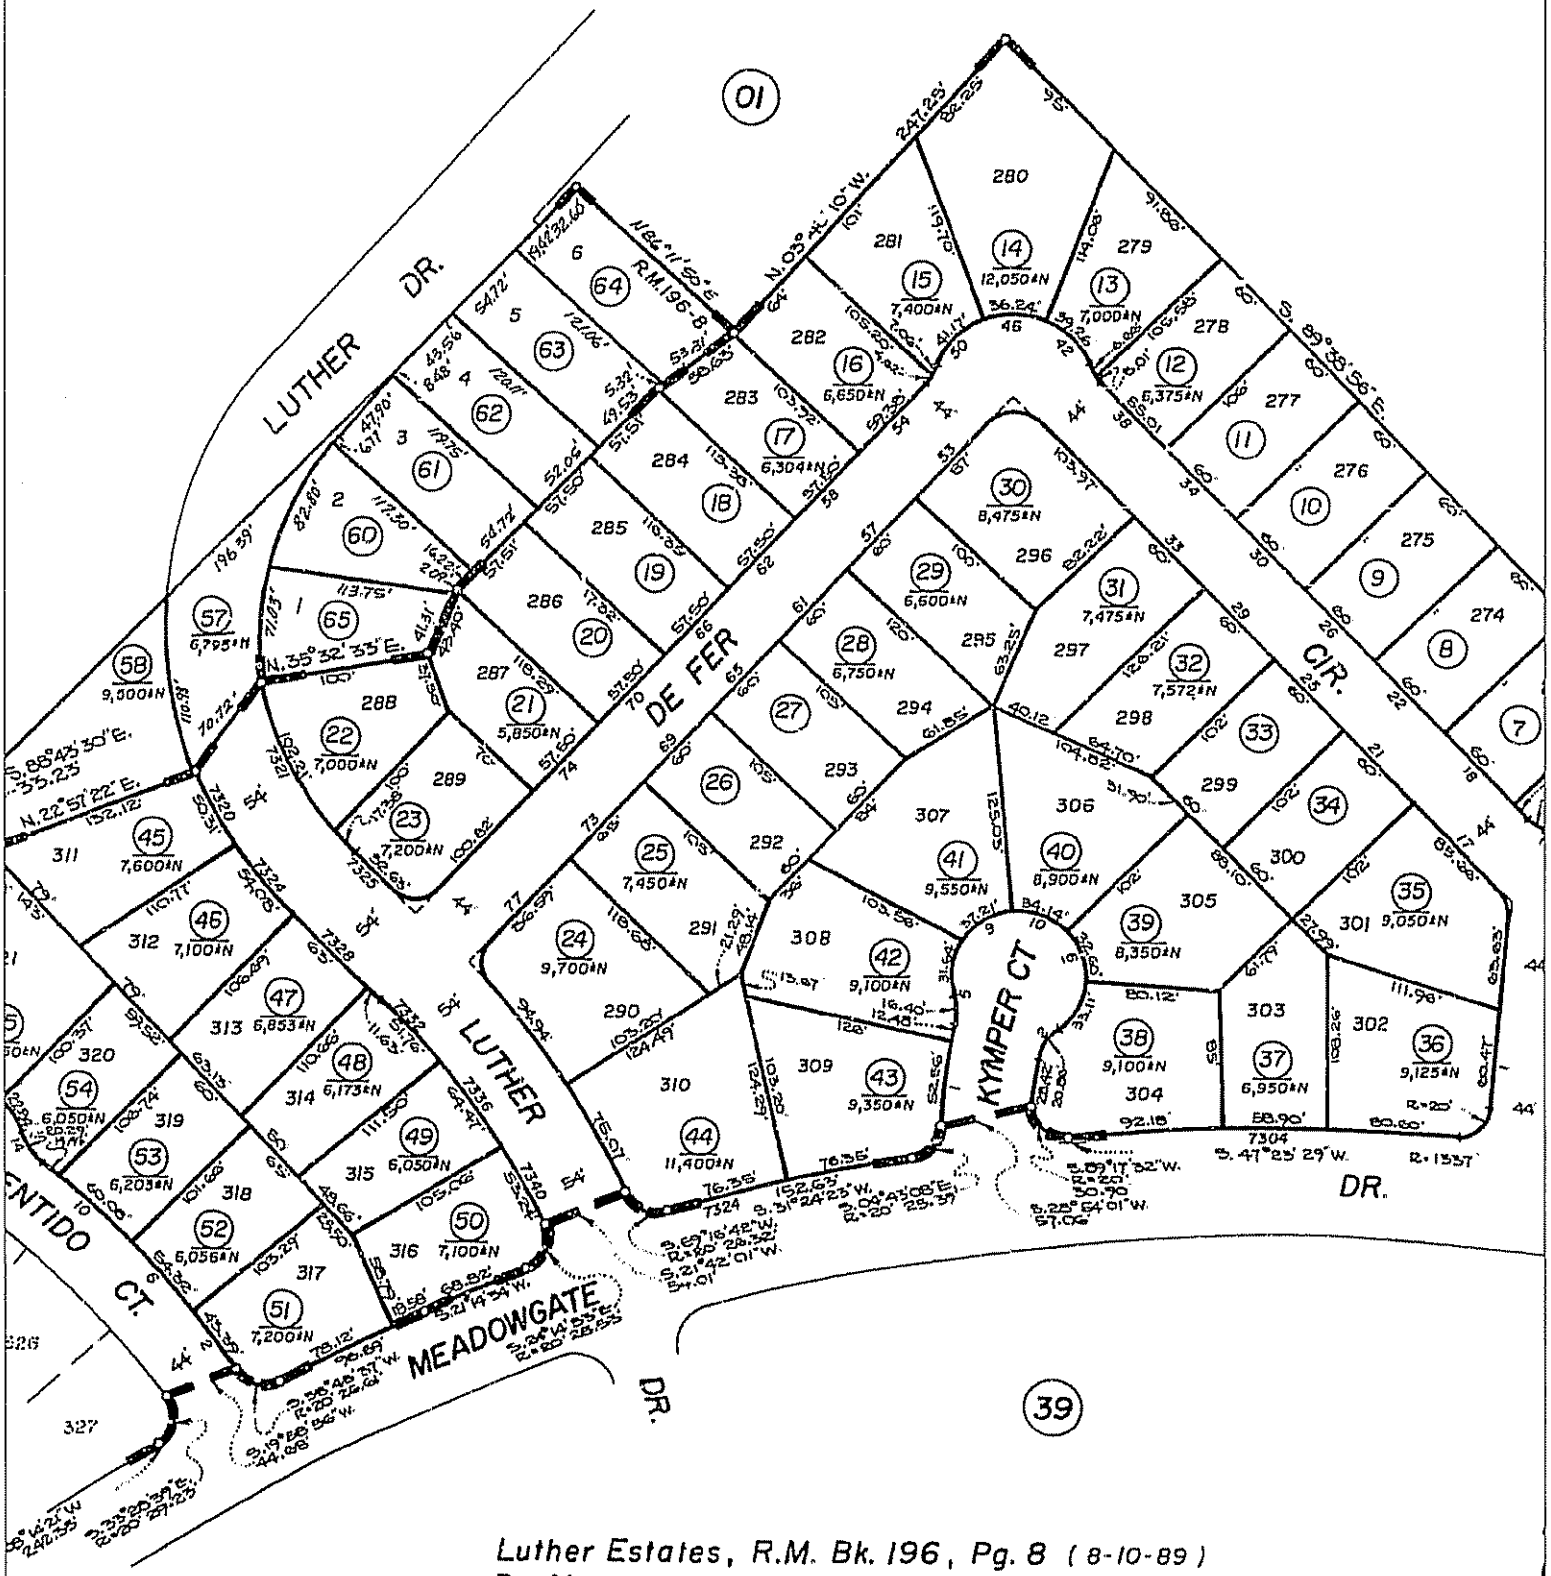

Luther Estates, R.M. Bk. 196, Pg. 8 (8-10-89)
Por Meadowgate Unit No. 2, R.M. Bk. 122, Pg. 18 (7-7-78)

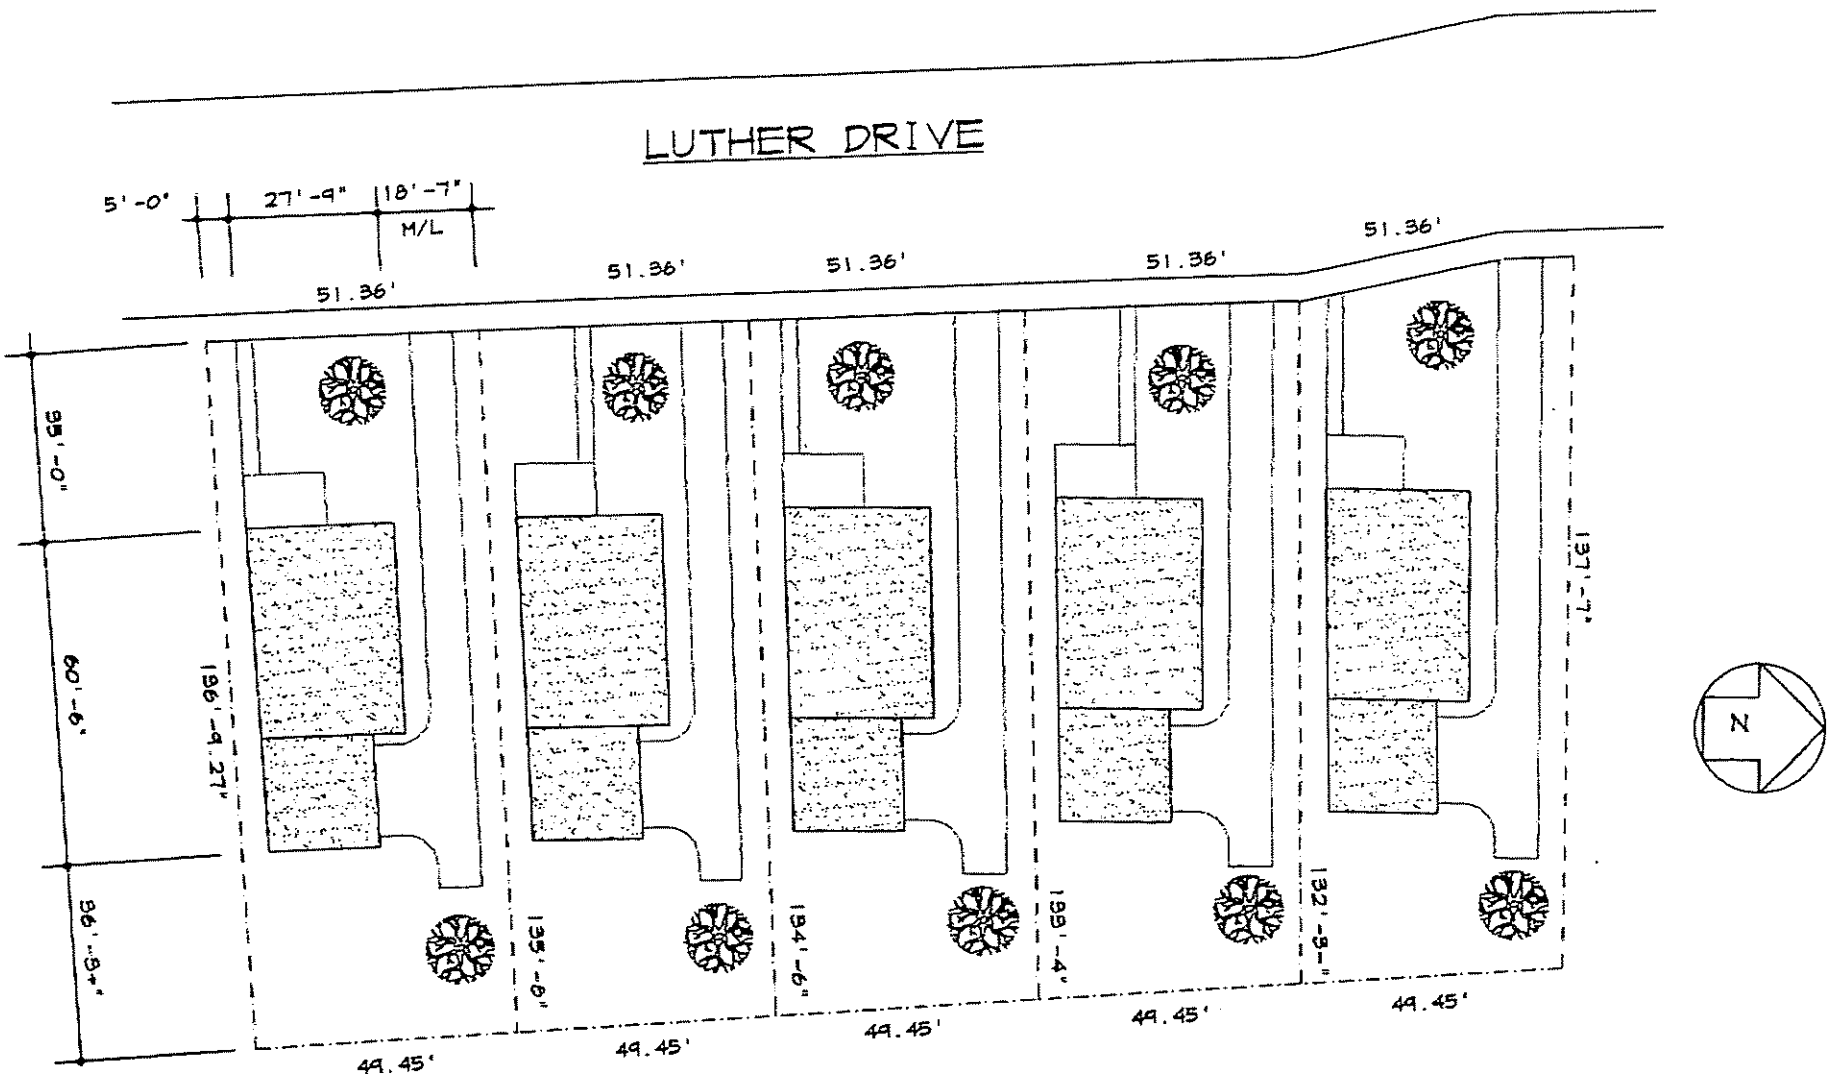

PLOT PLAN @ 1"=20'-0"

THESE DRAWINGS AND THE DESIGN DEPICTED ARE INSTRUMENTS OF SERVICE, ARE FOR THIS PROJECT ONLY AND MAY NOT BE USED OR ADOPTED FOR OTHER PROJECTS WITHOUT THE ARCHITECTS WRITTEN PERMISSION. THIS IS COPY RIGHT MATERIAL OWNED BY ROBERT PECORA DBA PECORA ASSOCIATES.
©ROBERT PECORA

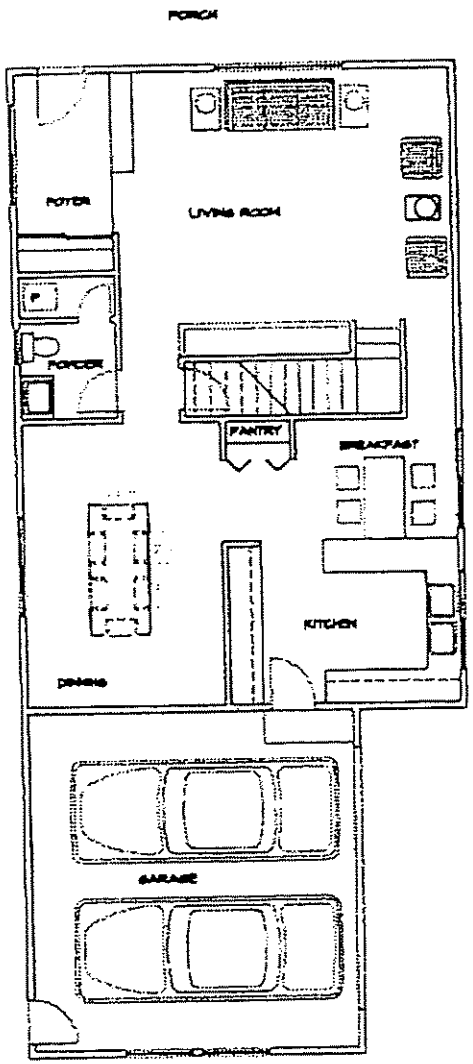

FIRST FLOOR PLAN @ 1/4" = 1'-0"

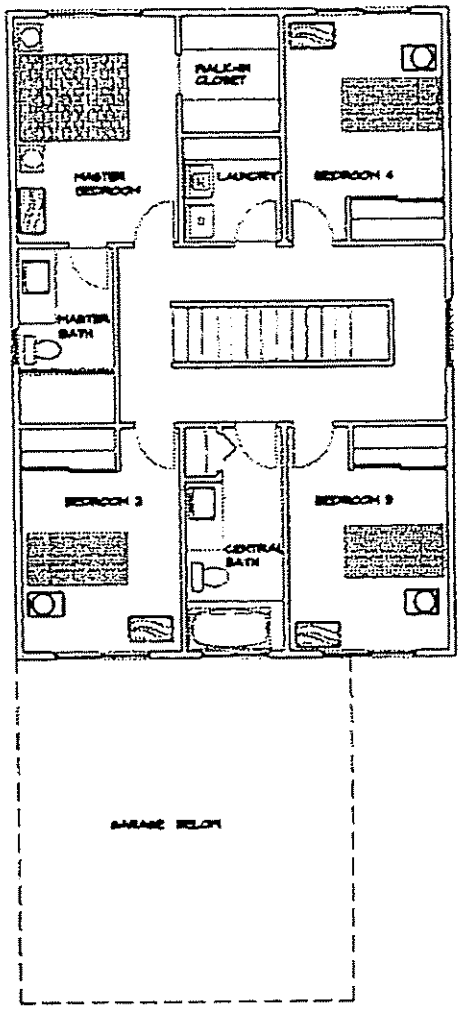

SECOND FLOOR PLAN @ 1/4"=1'-0"

THESE DRAWINGS AND THE DESIGN DEPICTED ARE INSTRUMENTS OF SERVICE, ARE FOR THIS PROJECT ONLY AND MAY NOT BE USED OR ADOPTED FOR OTHER PROJECTS WITHOUT THE ARCHITECTS WRITTEN PERMISSION. THIS IS COPYRIGHT MATERIAL OWNED BY ROBERT PECORA DBA PECORA ASSOCIATES.
© ROBERT PECORA