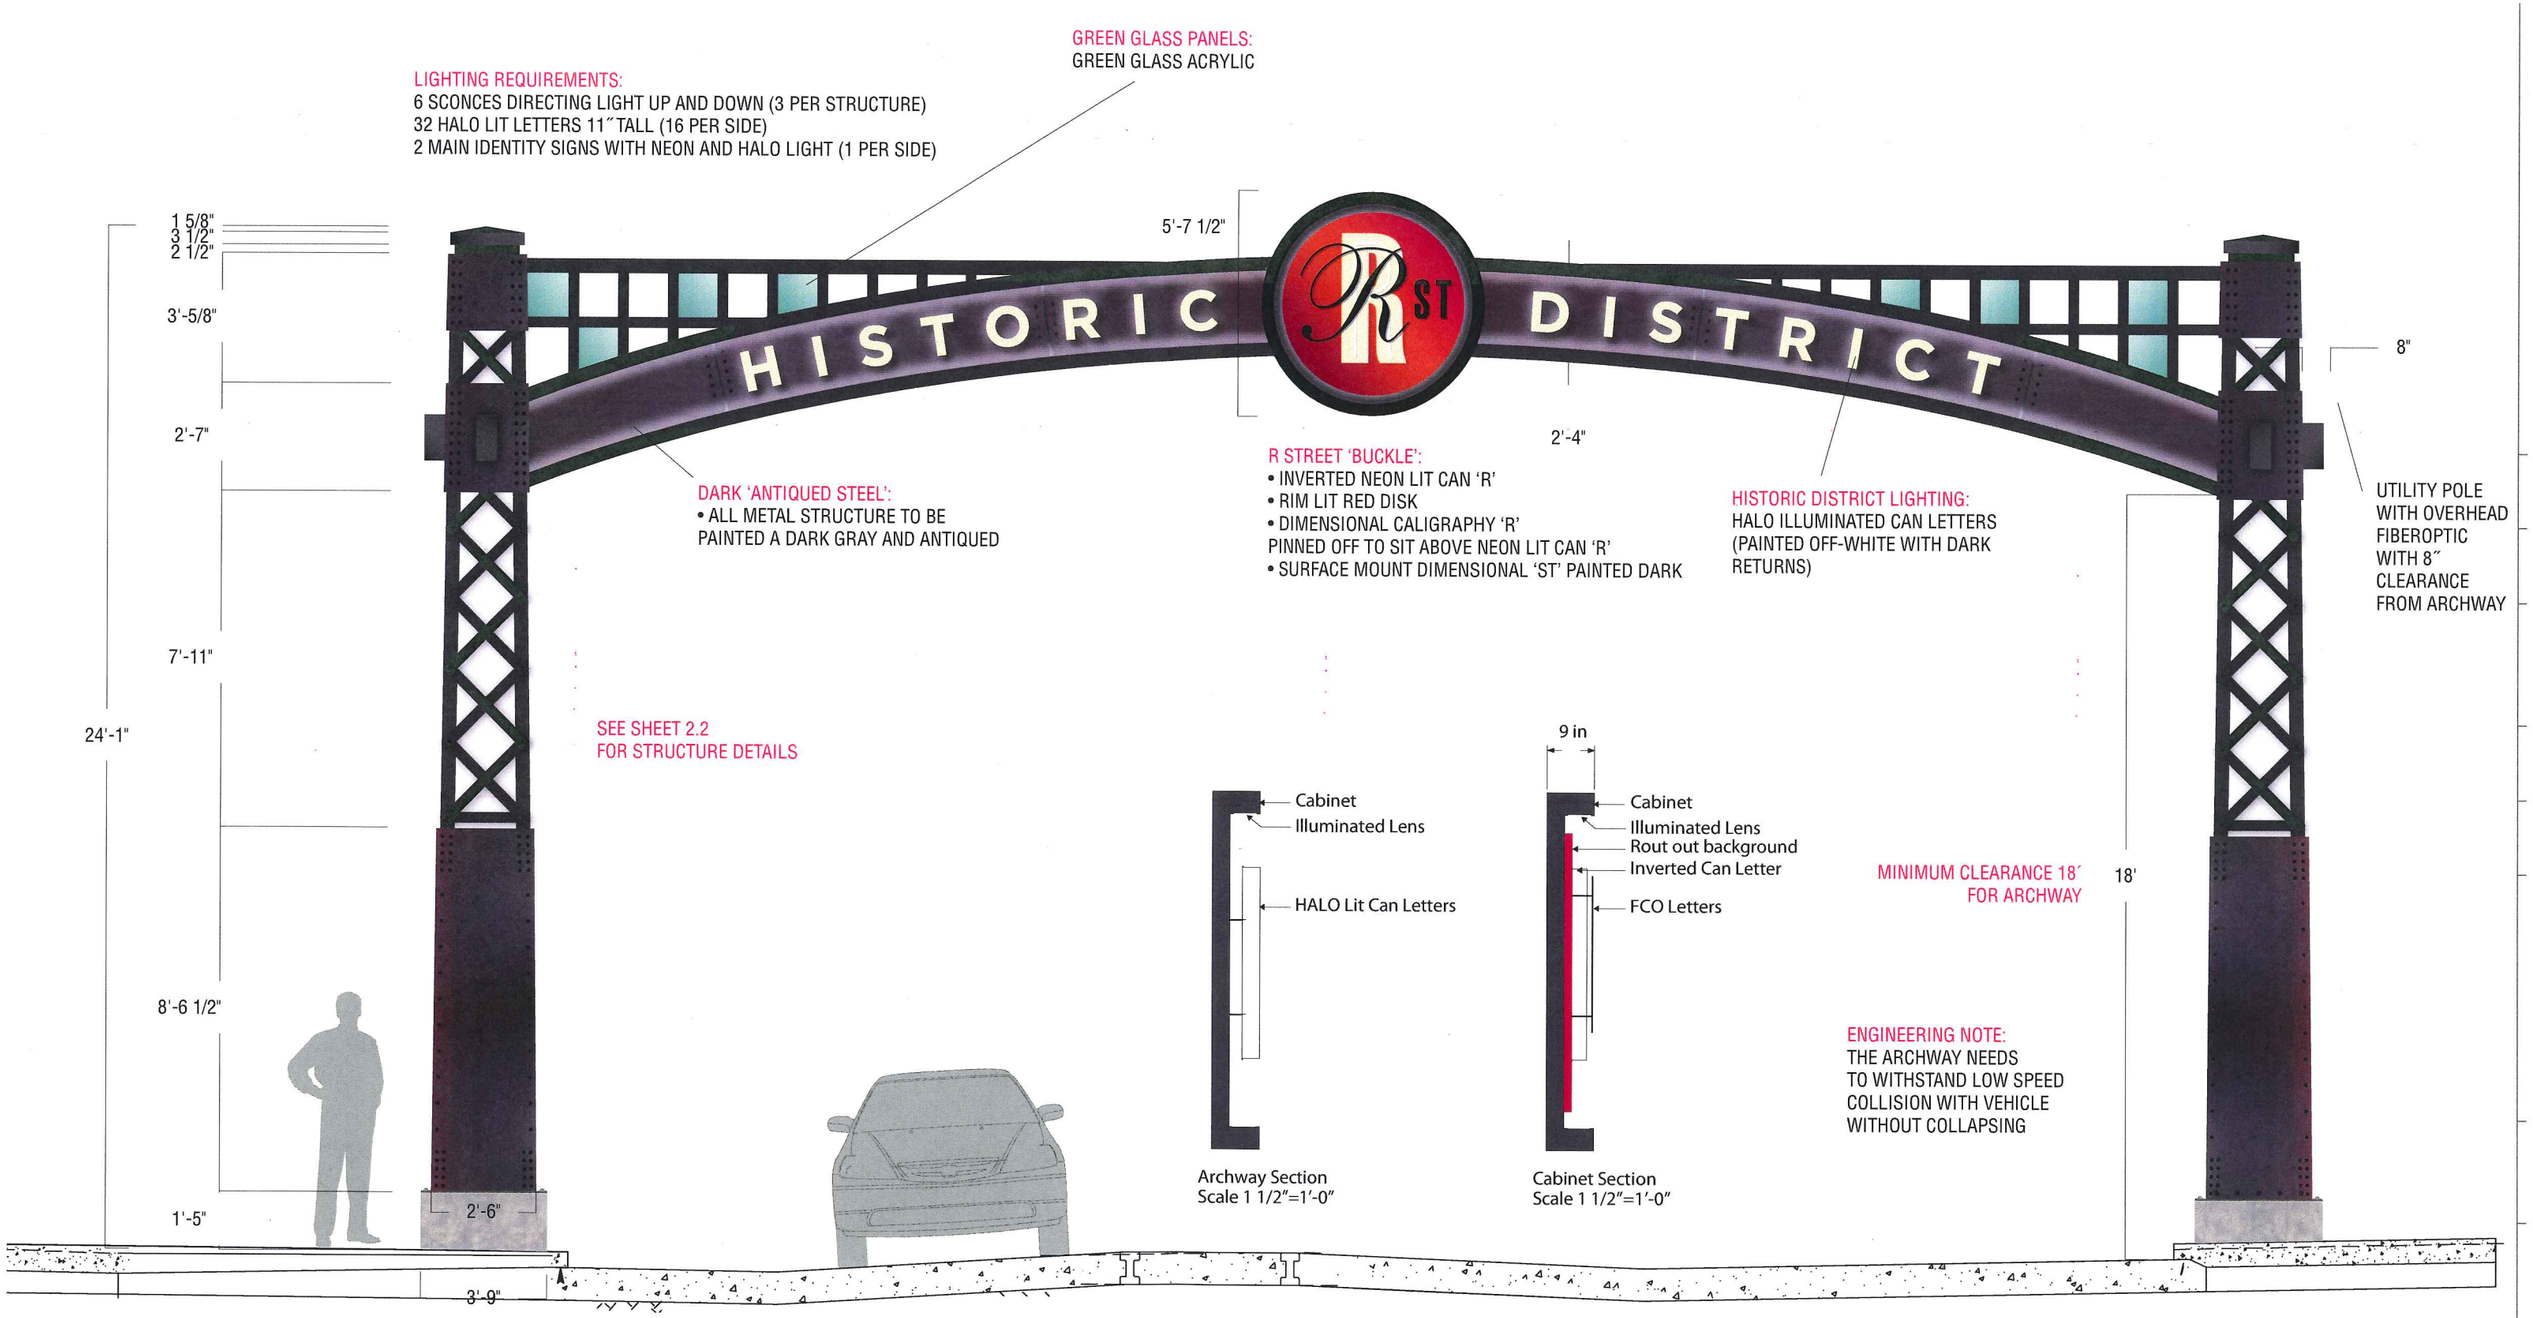

10th TO 11th STREET - WEST END